STATE OF NEVADA
COUNTY OF ORMSBY } ss.

I, E.P. Osgood, being first duly sworn, depose and say, that this map, consisting of 1 sheet, has been correctly drawn to the designated Scale from field notes of a survey made by me on the day of February 1962. That it truly and correctly represents the location and extent of the works used to divert water from drilled well in Esmeralda County, Nevada, by ERNEST M. and PAULINE W. PELLKOFER, for irrigation and domestic use.

That the proposed point of diversion, the approximate location and size of the diverting channel, or other conduit, the place and manner of use, and the location and names of all other works or streams, which are crossed by or connected with the said works, are fully and correctly designated.

E. P. Osgood
State Water Right Surveyor

Subscribed and sworn to before me this 14th day of Feb, 1962

Mrs. Hilda Sherwood
Mrs. Hilda Sherwood

Notary Public in & for Ormsby County, Nevada.

My Commission Expires July 1, 1965

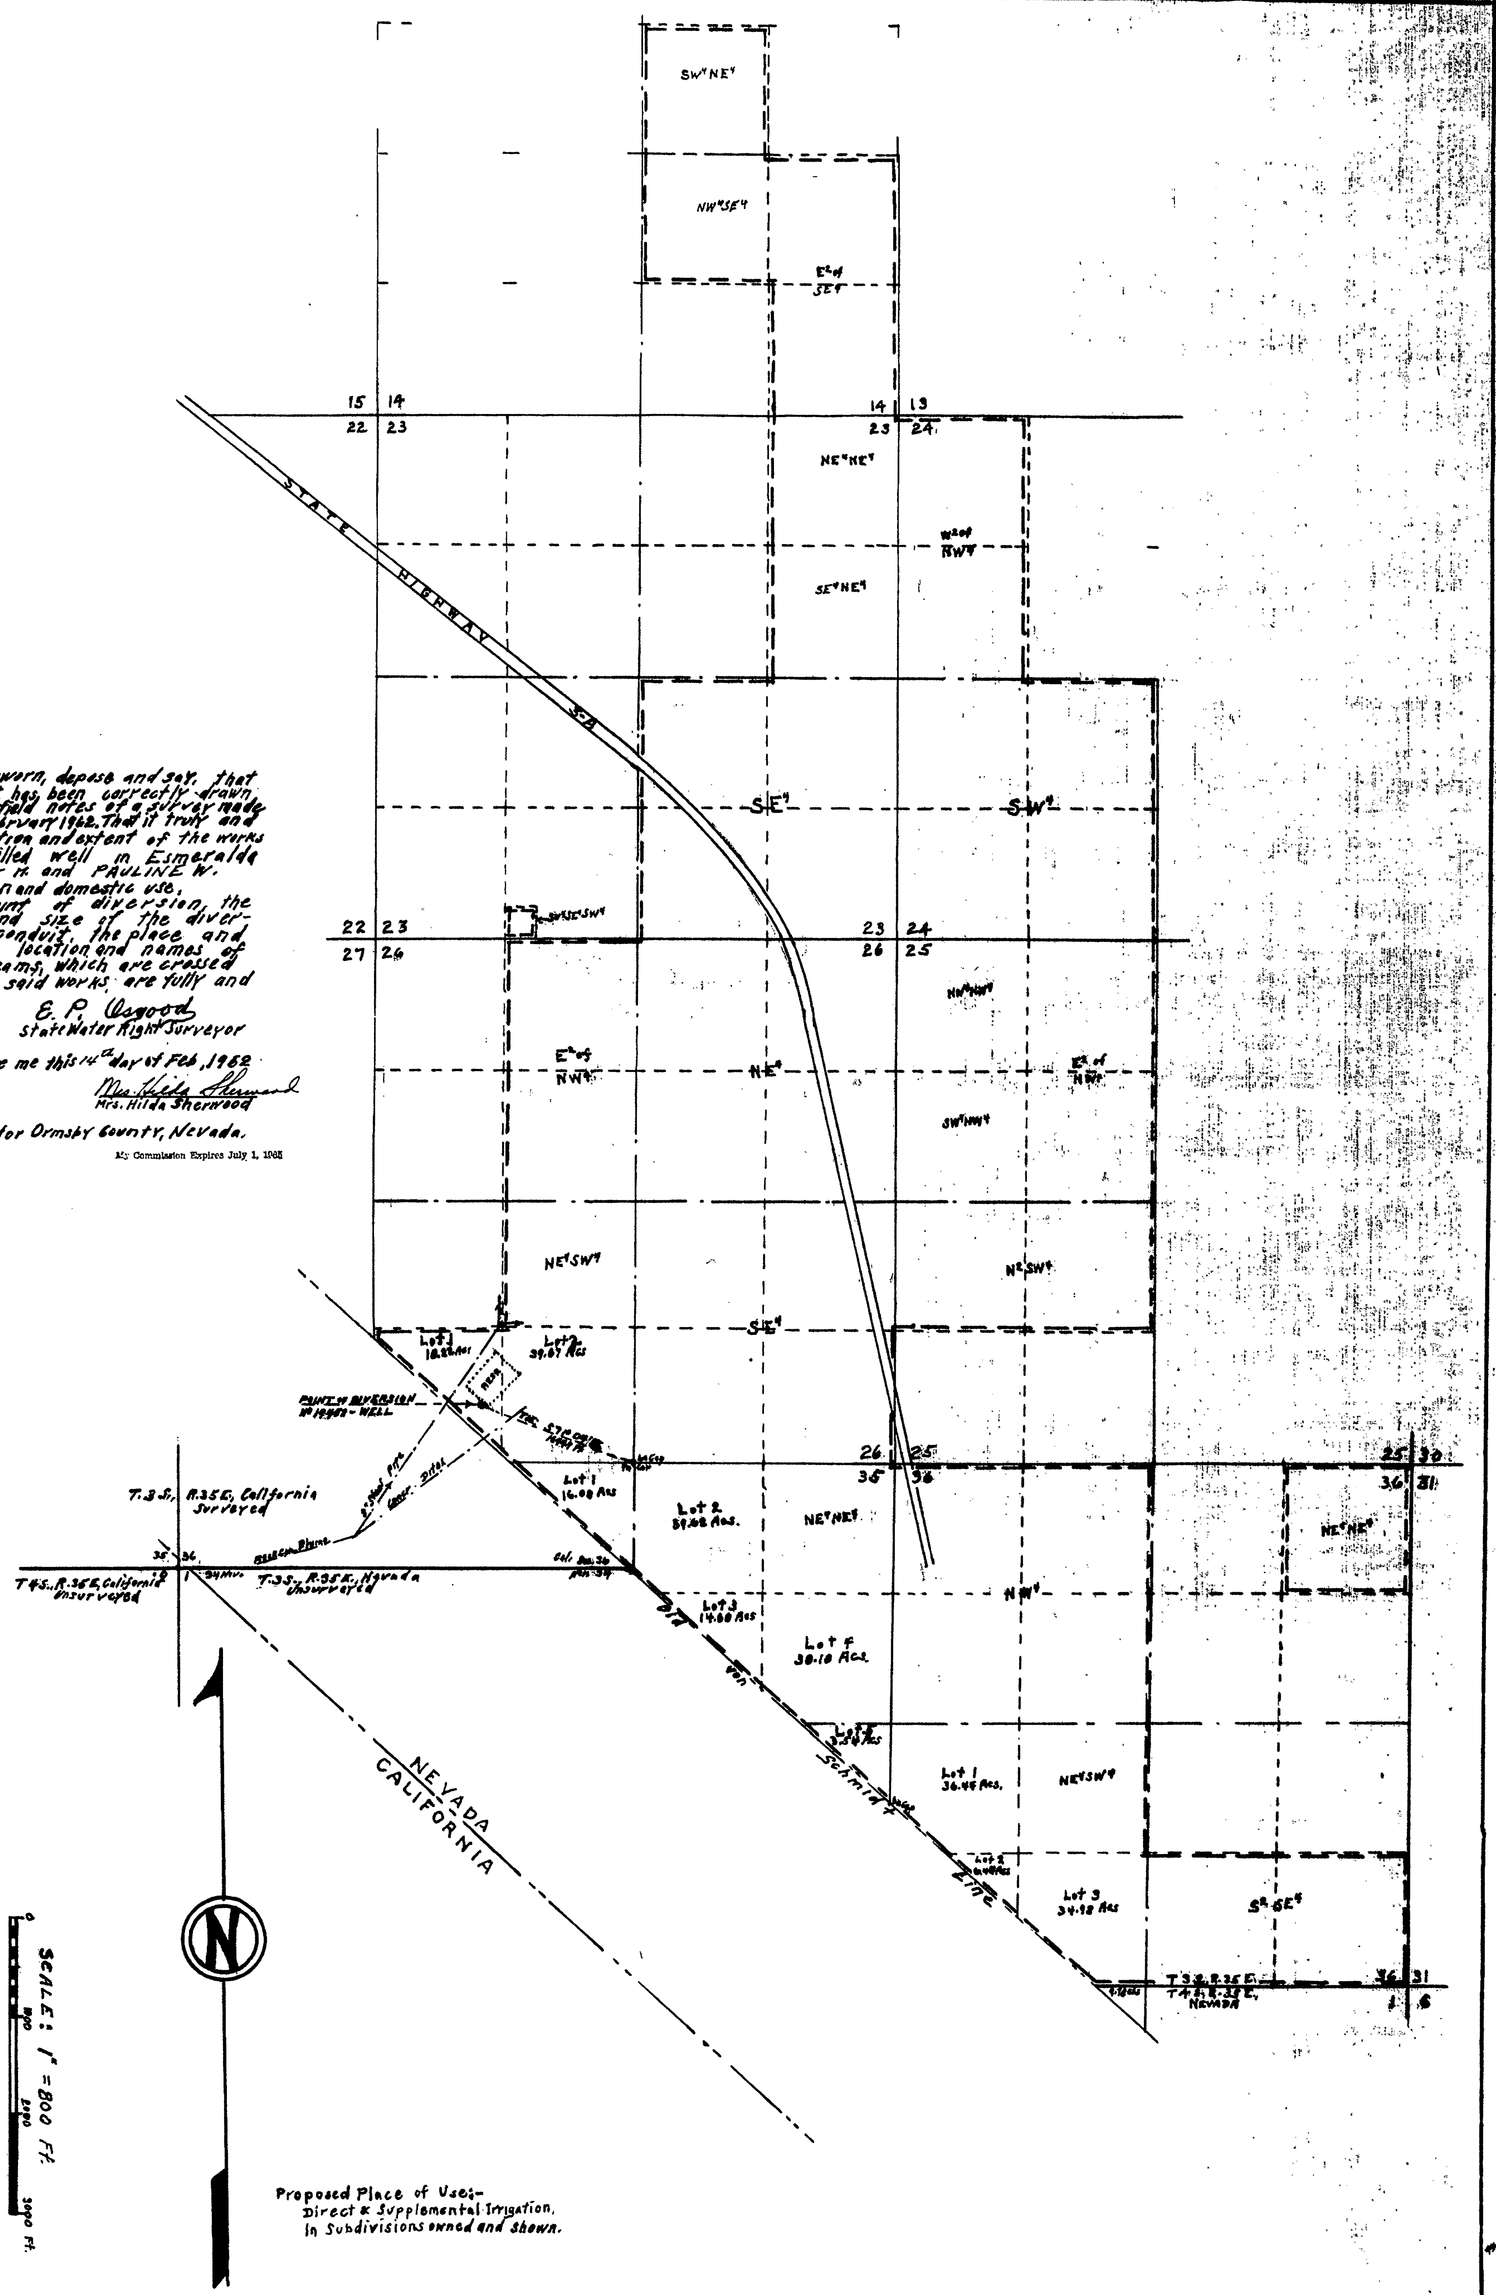

Proposed Place of Use:-
Direct & Supplemental Irrigation,
In Subdivisions owned and shown.

FILED
Feb. 9, 1962
STATE ENGINEER'S OFFICE

MAP TO ACCOMPANY APPLICATION
TO APPROPRIATE WATER
FOR IRRIGATION & DOMESTIC USE

ERNEST M. & PAULINE W. PELLKOFER

From Underground Source
Esmeralda County, Nevada
February 1962 E.P. Osgood, State Eng. Sur.

No. 19452 - January 17, 1961

19452