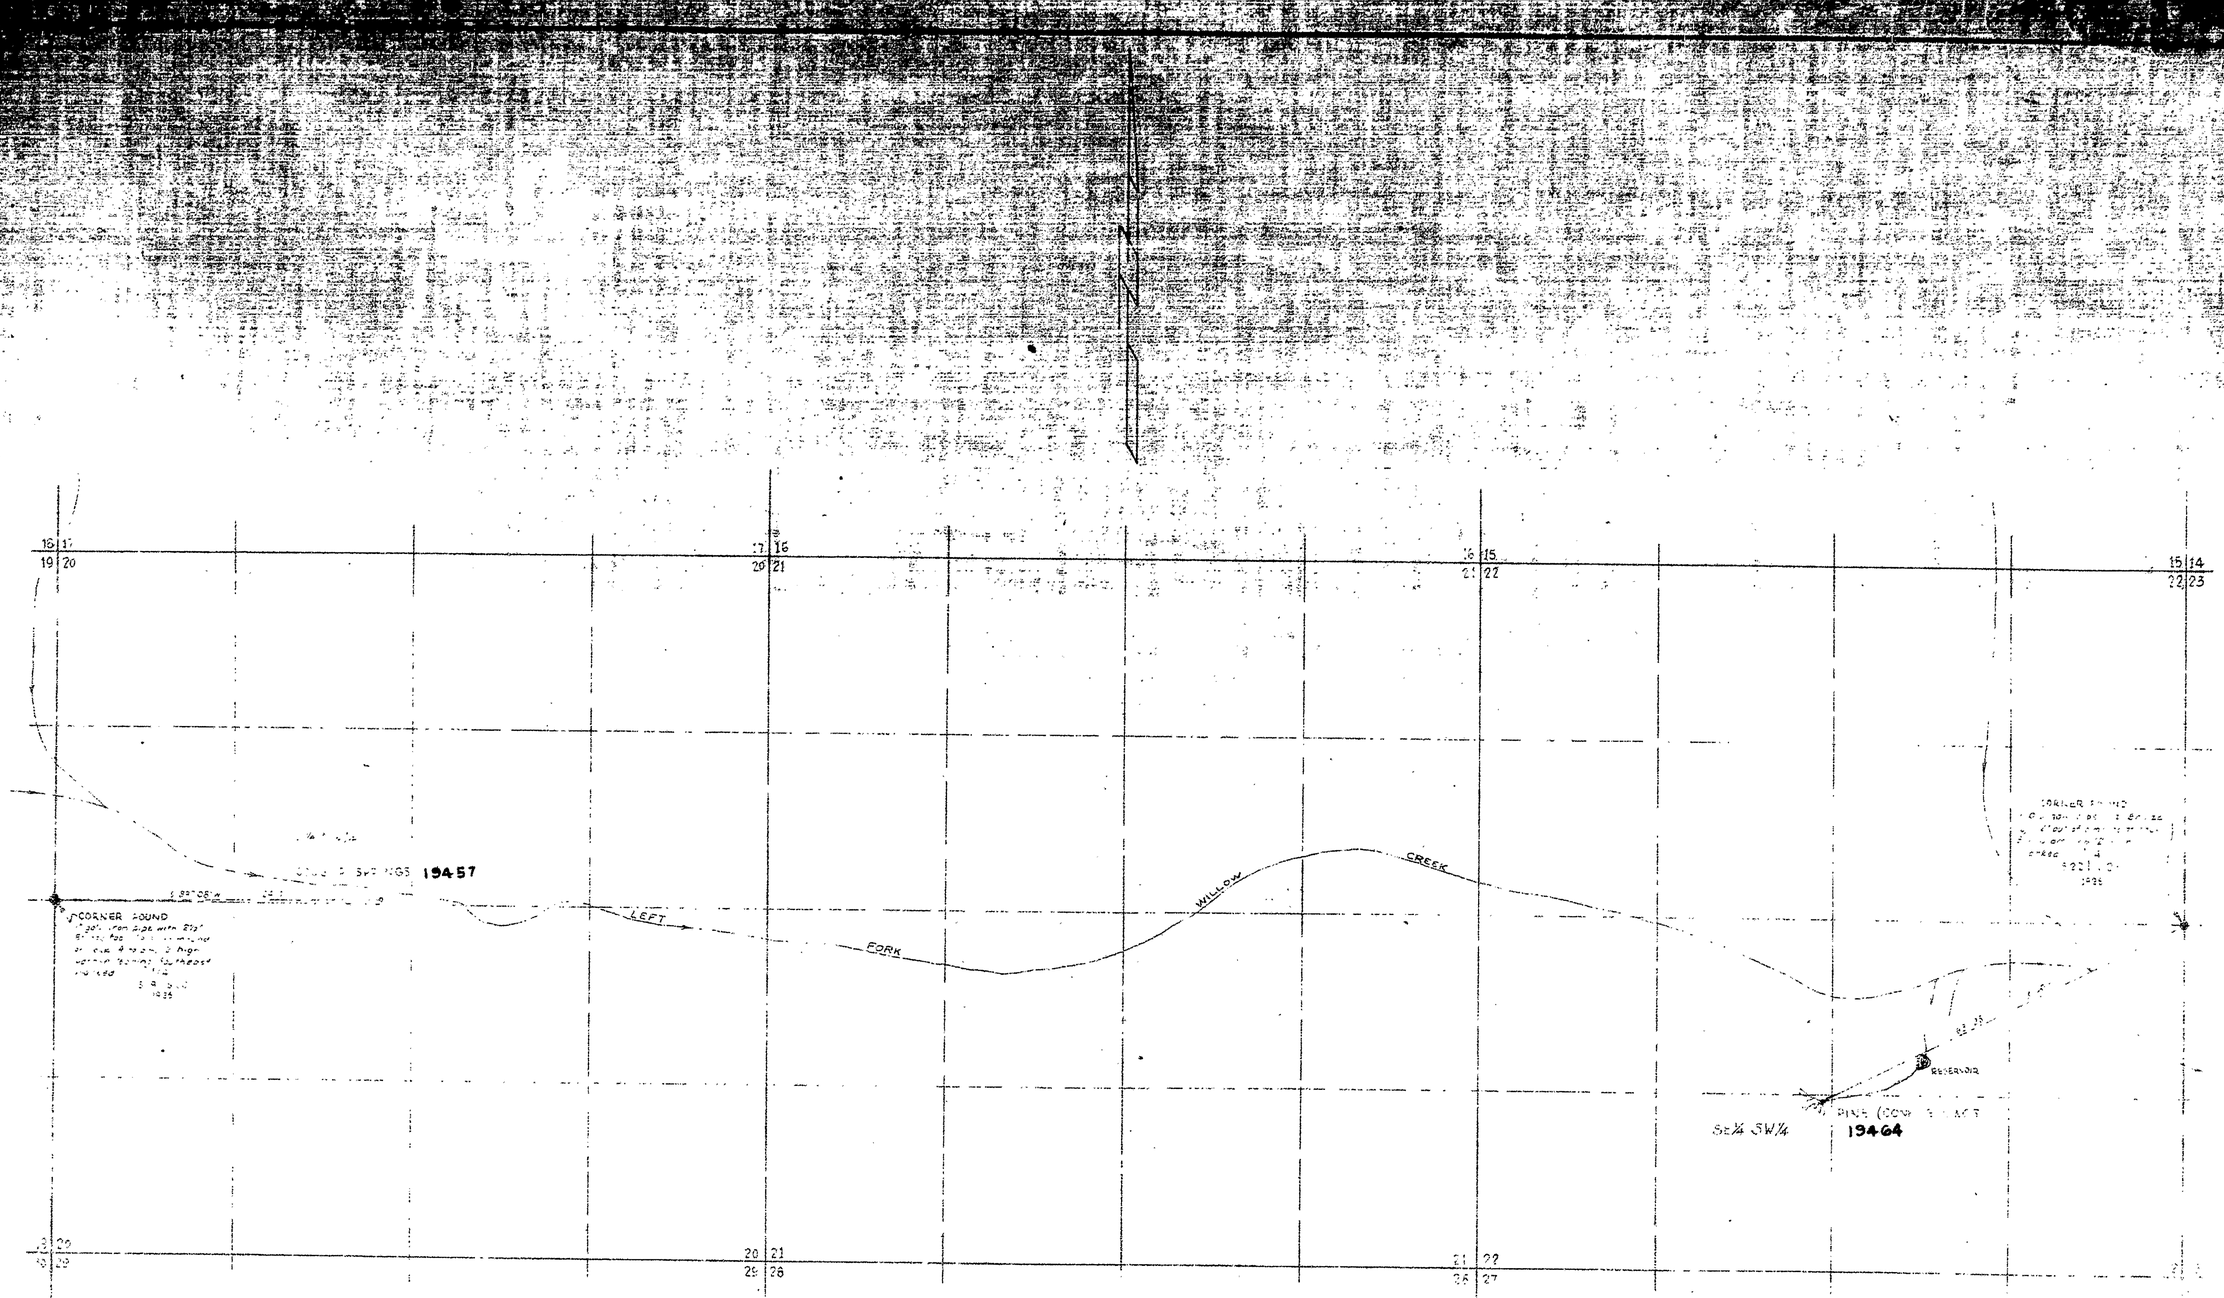

T. 14 N., R. 51 E., M.D.B. & M.

State of Nevada, }
County of White Pine } ss

I, Robert W. Millard, being first duly sworn, depose and say that this map has been correctly drawn to the designated scale from field notes made under my supervision and direction between the 2nd day of September and the 18th day of November, 1948; that it truly and correctly represents the location and extent of the works used to divert water from COUGAR and PINE SPRINGS in NYE County, by BERTRAND ARAMBEL for stockwatering purposes; that the point of diversion, the location and size of the diverting channel or other conduit, the place and manner of use, and the location and names of all other works or streams which are crossed by or connected with said works, are fully and correctly designated thereon.

[signature]
State Water Right Surveyor

Subscribed and sworn to before me this 14th day of December, 1960.

[signature]
Notary Public for and in White Pine County, Nevada
My Commission expires February 25, 1961

19457 CERTIFICATE No. 7795 ISSUED 3-16-72

OFFICE
STATE ENGINEER

19464 CERTIFICATE No. 5968 ISSUED Jan. 3, 1966

FILED
April 7, 1961
STATE ENGINEER'S OFFICE

0 600 1200 1800 2400
SCALE — 1 IN. = 600 FT.

MAP TO ACCOMPANY APPLICATION
TO APPROPRIATE WATER

FOR: STOCKWATERING
BY: BERTRAND ARAMBEL
FROM: COUGAR AND PINE SPRINGS
SURVEYED BY: [illegible]

19464, 19457