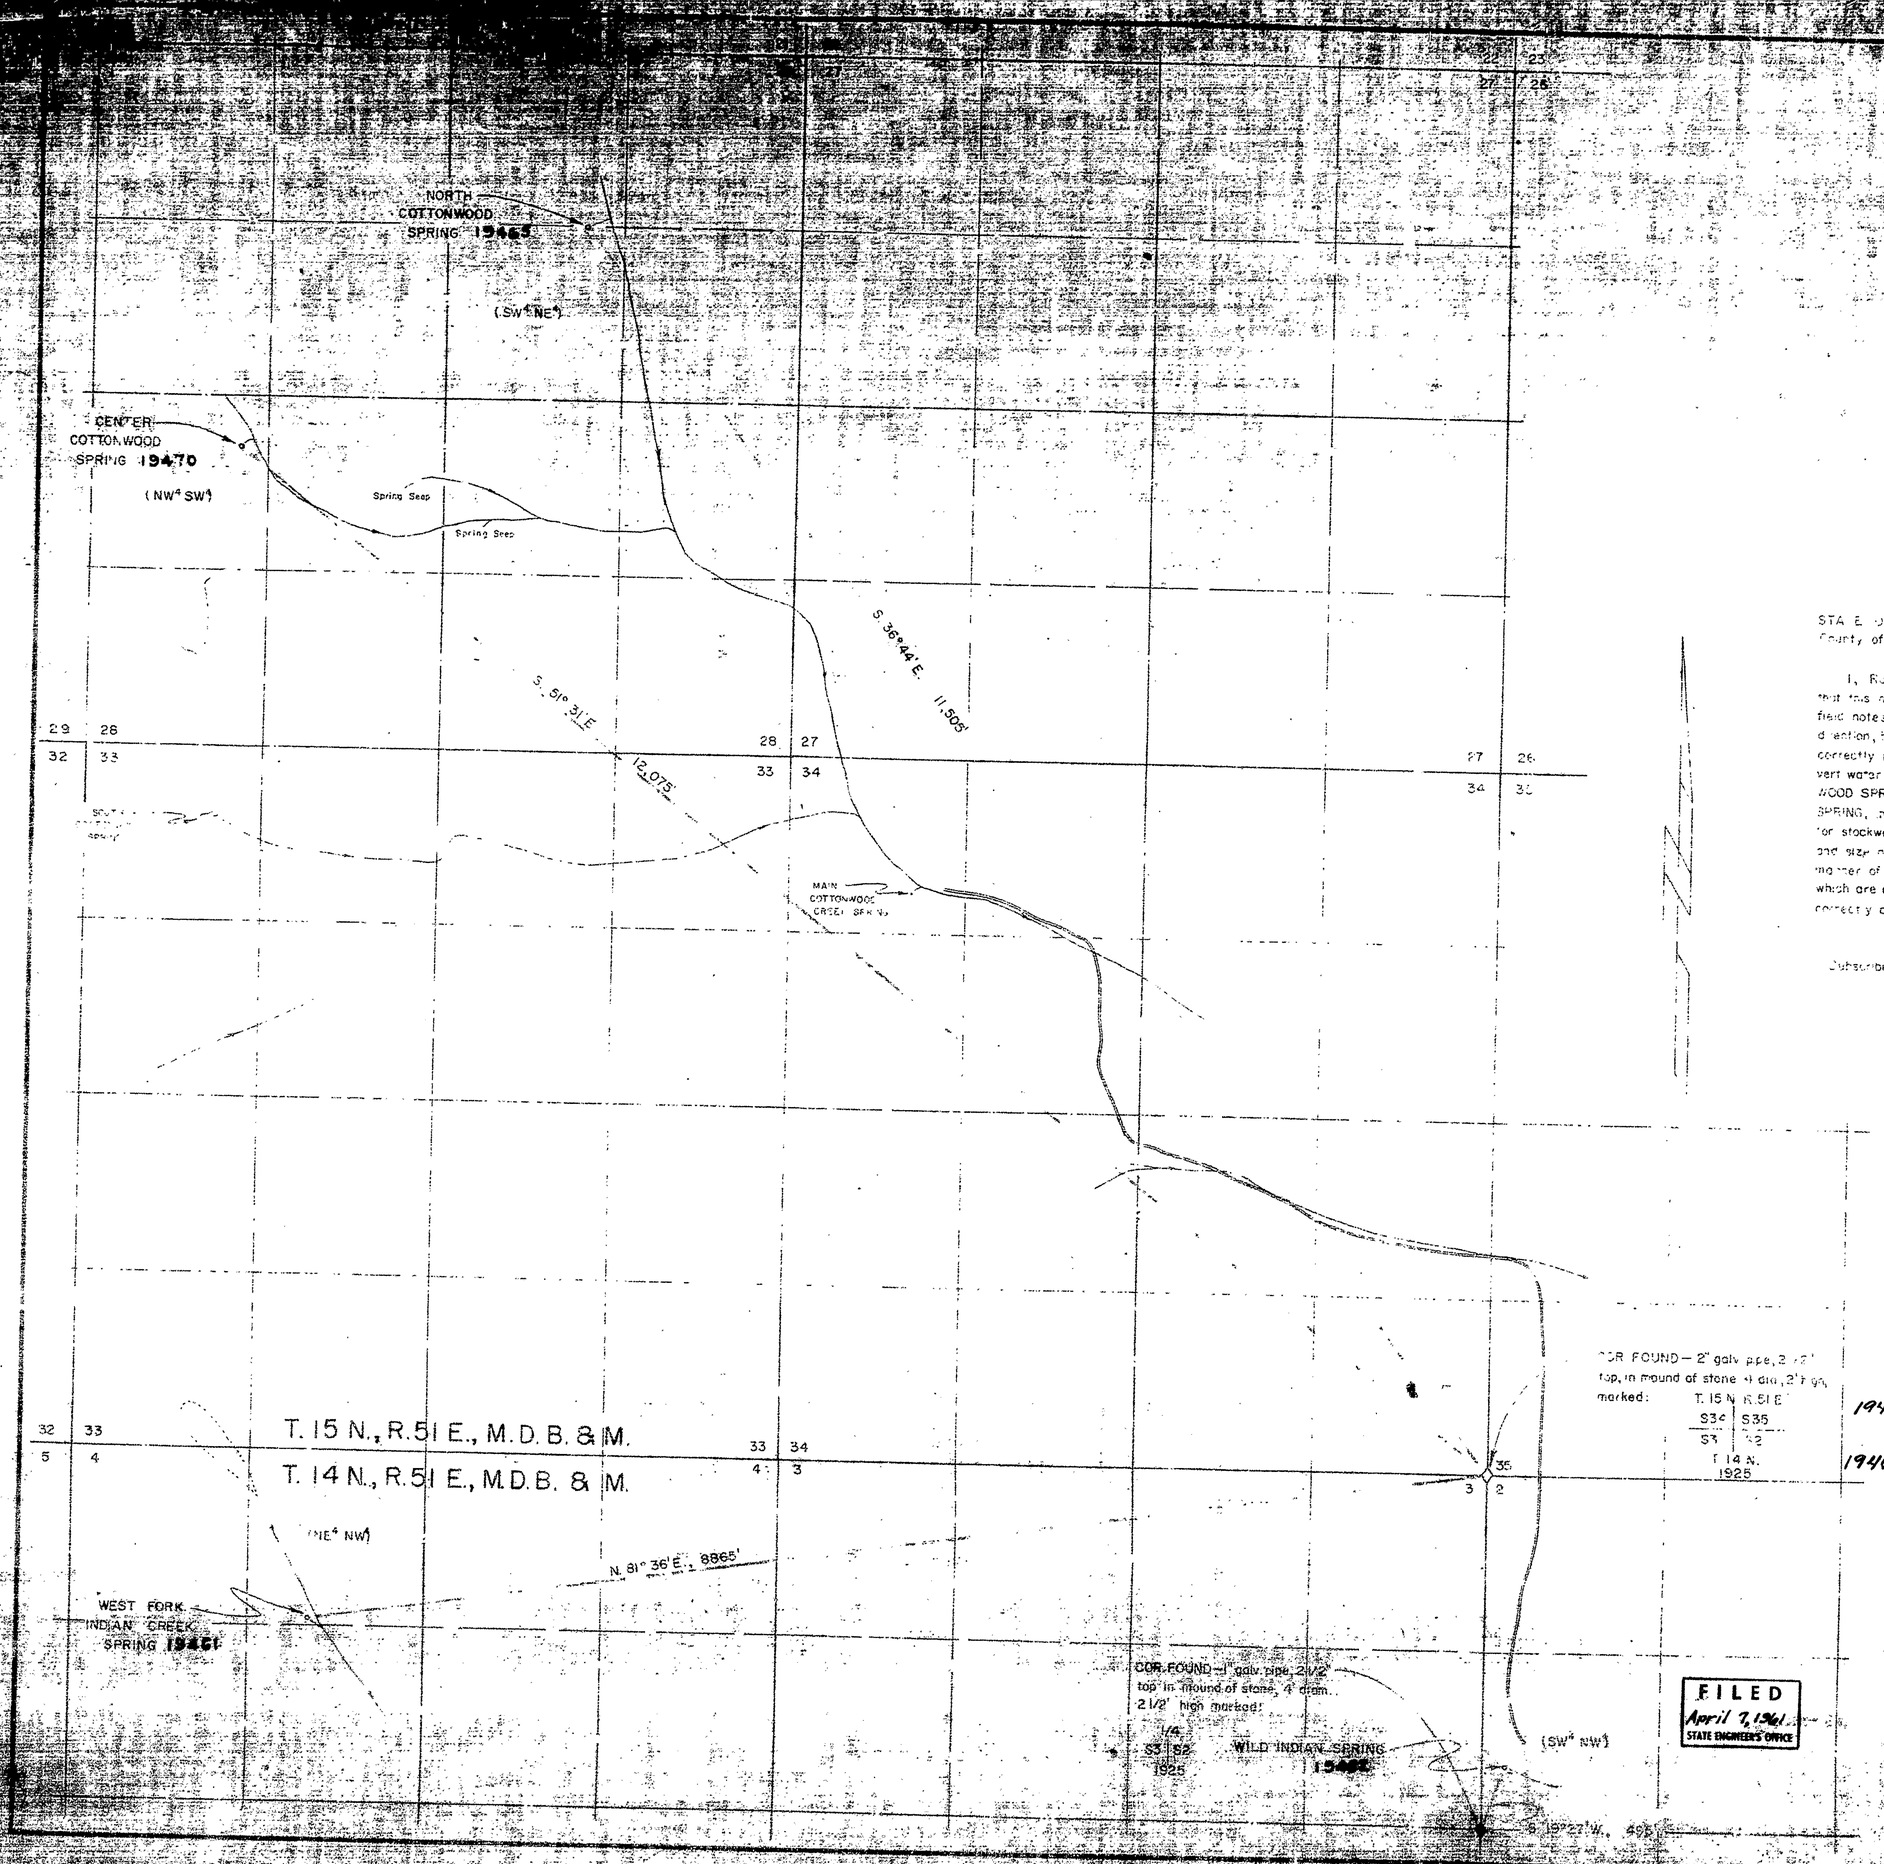

STATE OF NEVADA
County of White Pine

I, Robert W. Millard, being first duly sworn, depose and say, that this map has been correctly drawn to the designated scale from field notes of a survey made by me, or under my supervision and direction, between Sept. [illegible] and Nov. 16, 1948, that it truly and correctly represents the location and extent of the works used to divert water from NORTH COTTONWOOD CREEK, CENTER COTTONWOOD SPRING, WEST FORK INDIAN CREEK SPRING, WILD INDIAN SPRING, in NYE COUNTY, by BERTRAND ARAMBEL for stockwatering purposes, that the point of diversion, the location and size of the diverting channel or other conduit, the place and manner of use, and the location and names of all other works or streams which are crossed by or connected with said works, are fully and correctly designated thereon.

STATE WATER RIGHT SURVEYOR

Subscribed and sworn to before me this [illegible] day of December, 1960

Notary Public in and for White Pine County
My commission expires [illegible]

19470 CERTIFICATE No. 8142 ISSUED 9-19-73

19465 CERTIFICATE No. 8089 ISSUED 6-11-73

0 600 1200 1800 2400
SCALE - 1 in. = 600 ft.
(12/12/60)

FILED
April 7, 1961
STATE ENGINEER'S OFFICE

MAP TO ACCOMPANY APPLICATION TO APPROPRIATE WATER

FOR STOCKWATERING

BY BERTRAND ARAMBEL

FROM [illegible]

19470 19465 19462 19461