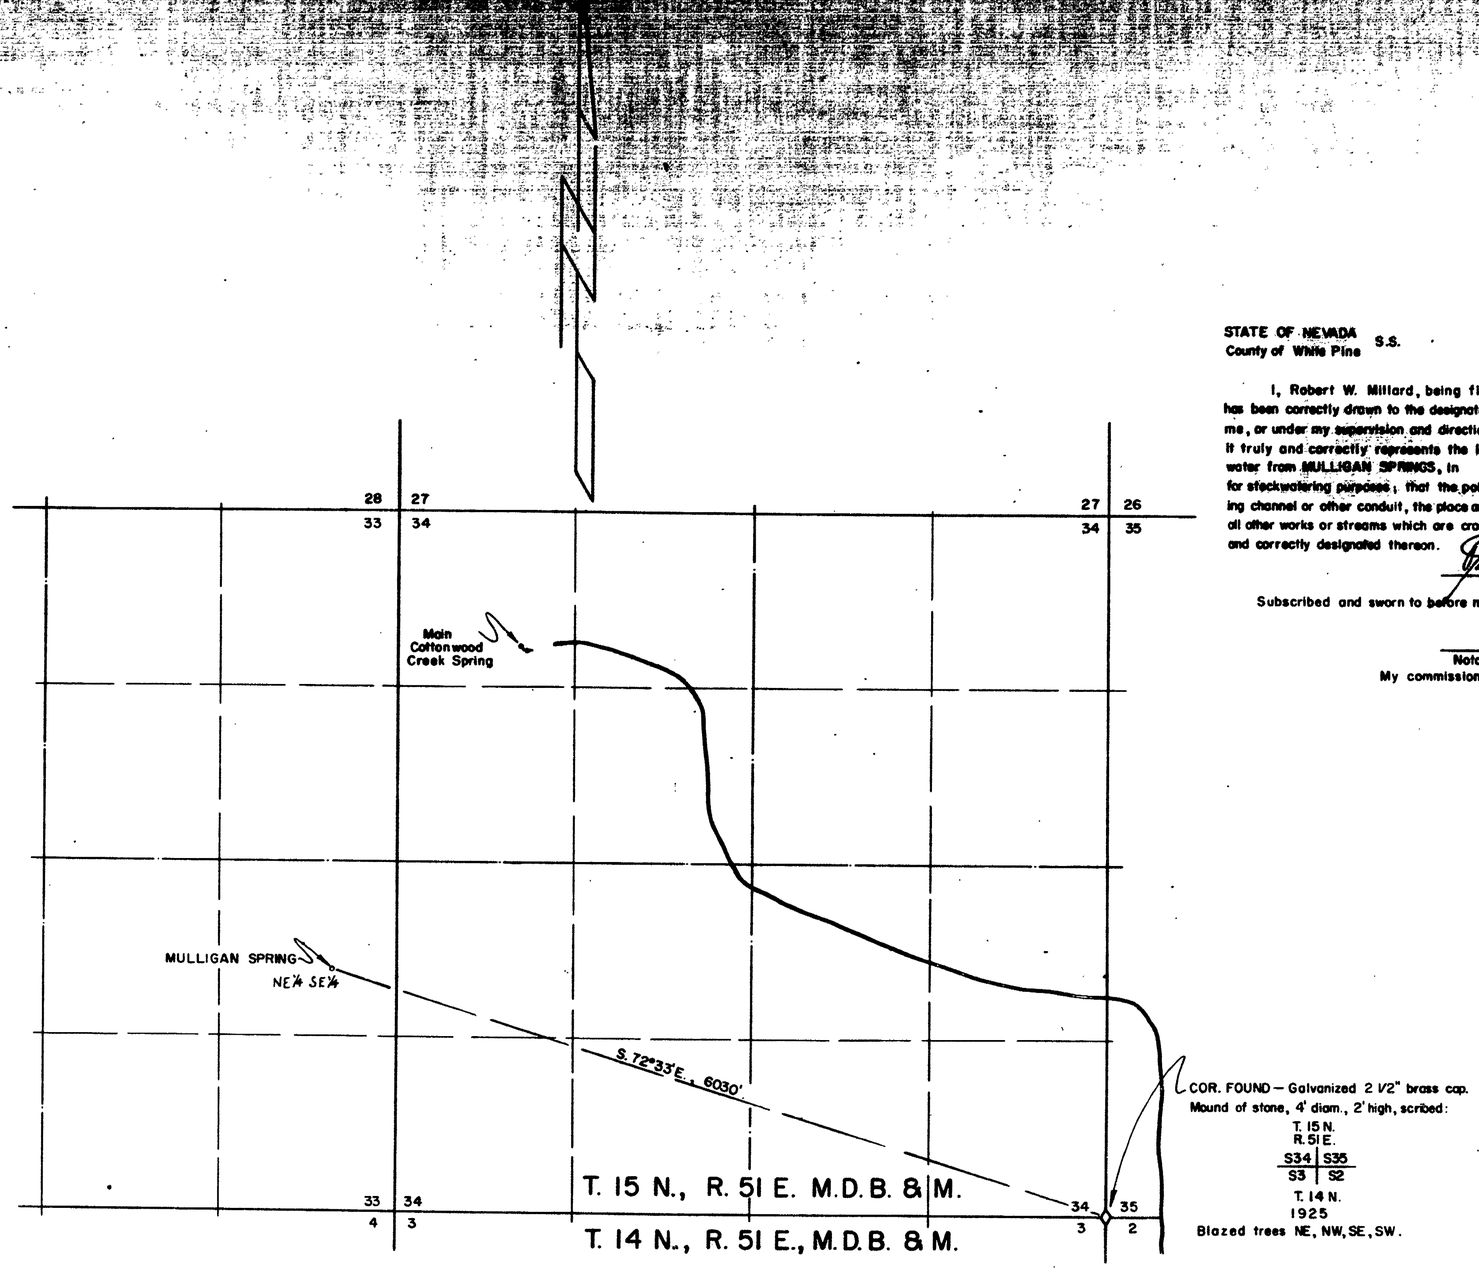

STATE OF NEVADA
County of White Pine S.S.

I, Robert W. Millard, being first duly sworn, depose and say that this map has been correctly drawn to the designated scale from field notes of a survey made by me, or under my supervision and direction, between Sept. 29th and Nov. 17, 1948, that it truly and correctly represents the location and extent of the works used to divert water from MULLIGAN SPRINGS, in NYE COUNTY, by BERTRAND ARAMBEL for stockwatering purposes; that the point of diversion, the location and size of the diverting channel or other conduit, the place and manner of use, and the location and names of all other works or streams which are crossed by or connected with said works, are fully and correctly designated thereon.

[signature]
State Water Right Surveyor

Subscribed and sworn to before me this 14th day of December 1960

[signature]
Notary Public in and for White Pine County, Nevada
My commission expires February 25, 1961

0 600 1200 1800 2400

OFFICE
STATE ENGINEER

FILED
April 7, 1961
STATE ENGINEER'S OFFICE

MAP TO ACCOMPANY APPLICATION
TO APPROPRIATE WATER
FOR STOCKWATERING
BY [illegible]

19463