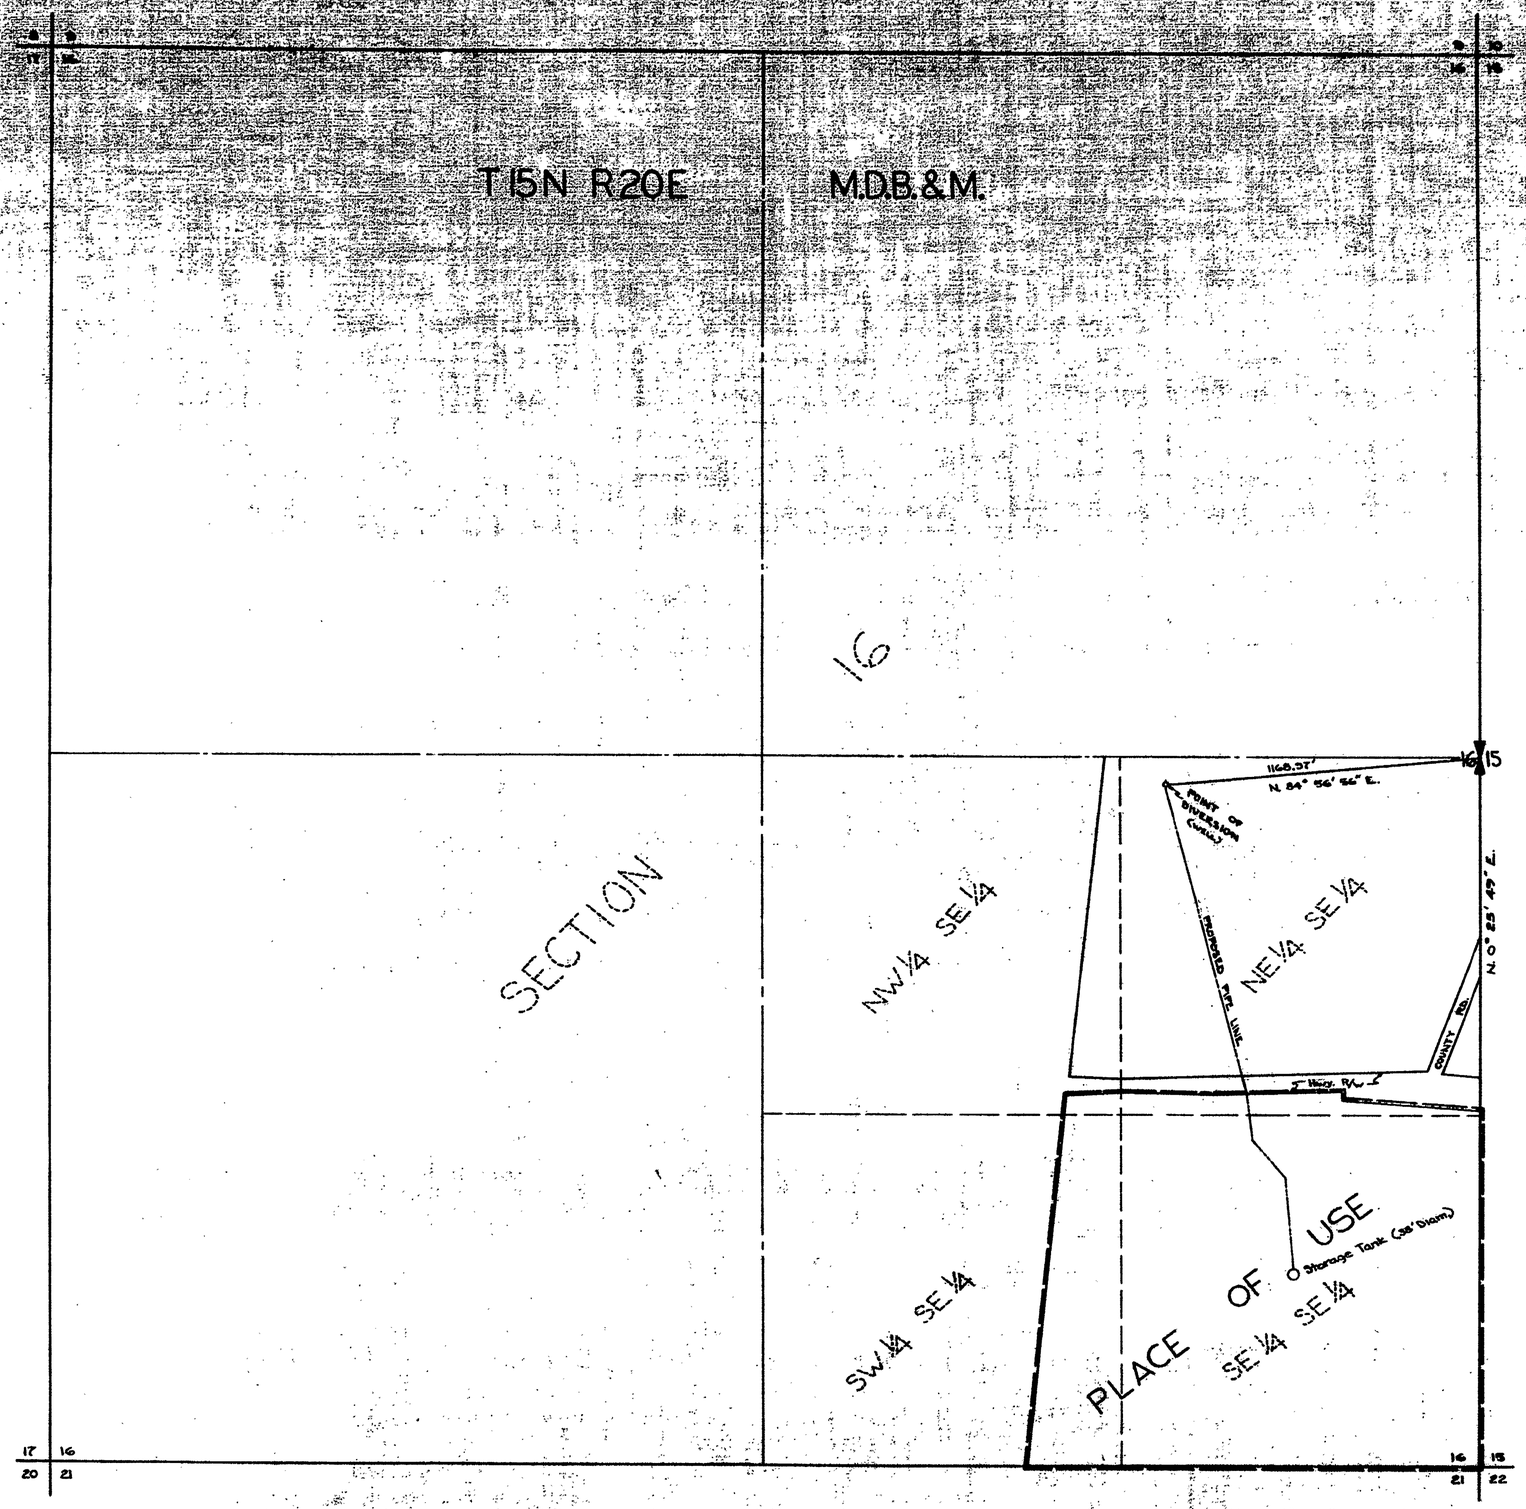

BASIS OF BEARINGS - SECTION LINE, NEVADA STATE PRISON RECORD OF SURVEY

STATE OF NEVADA
COUNTY OF ORMSBY ss

I, EUGENE C. SPROUT, BEING FIRST DULY SWORN, DEPOSED AND SAY THAT THIS MAP, CONSISTING OF ONE SHEET, HAS BEEN CORRECTLY DRAWN TO THE DESIGNATED SCALE FROM FIELD NOTES OF A SURVEY MADE BY ME, OR UNDER MY SUPERVISION AND DIRECTION, BETWEEN THE 3RD DAY OF JANUARY, AND THE 5TH DAY OF JANUARY 1961; THAT IT TRULY AND CORRECTLY REPRESENTS THE PROPOSED LOCATION AND THE EXTENT OF THE WORKS USED TO DIVERT WATER FROM AN UNDERGROUND SOURCE IN ORMSBY COUNTY, BY THE STATE of NEVADA FOR QUASI-MUNICIPAL SUBDIVISION AND DOMESTIC PURPOSES. THAT THE PROPOSED POINT OF DIVERSION, THE APPROXIMATE LOCATION, THE AREA PROPOSED TO BE SERVED, ARE FULLY AND CORRECTLY DESIGNATED THEREON.

EUGENE C. SPROUT
STATE WATER RIGHT SURVEYOR NO. 257

SUBSCRIBED AND SWORN TO BEFORE ME. THIS 13TH DAY OF January 1961.

NOTARY PUBLIC
IN AND FOR WASHOE COUNTY NEVADA

MY COMMISSION EXPIRES
Sept 28, 1964

600 400 200 100 50 0 200 400 600

SCALE 1" = 300'

PLACE OF USE
PORTION OF THE SE¼ SEC.16 T15N R20E M.D.B.&M.

OFFICE
ENGINEER
1961 JAN 18 PM 4 40

OFFICE
ENGINEER
1961 FEB 16 PM 1 53

FILED
Feb. 16, 1961
STATE ENGINEER'S OFFICE

MAP
TO ACCOMPANY APPLICATION
TO APPROPRIATE WATER
FROM AN UNDERGROUND SOURCE
FOR QUASI-MUNICIPAL AND DOMESTIC PURPOSES
BY THE STATE OF NEVADA
SE¼ SEC.16 T15N R20E
M.D.B.&M.
ORMSBY COUNTY NEVADA

SPROUT ENGINEERS INC. SPARKS, NEVADA JOB 4242-A-60

19467