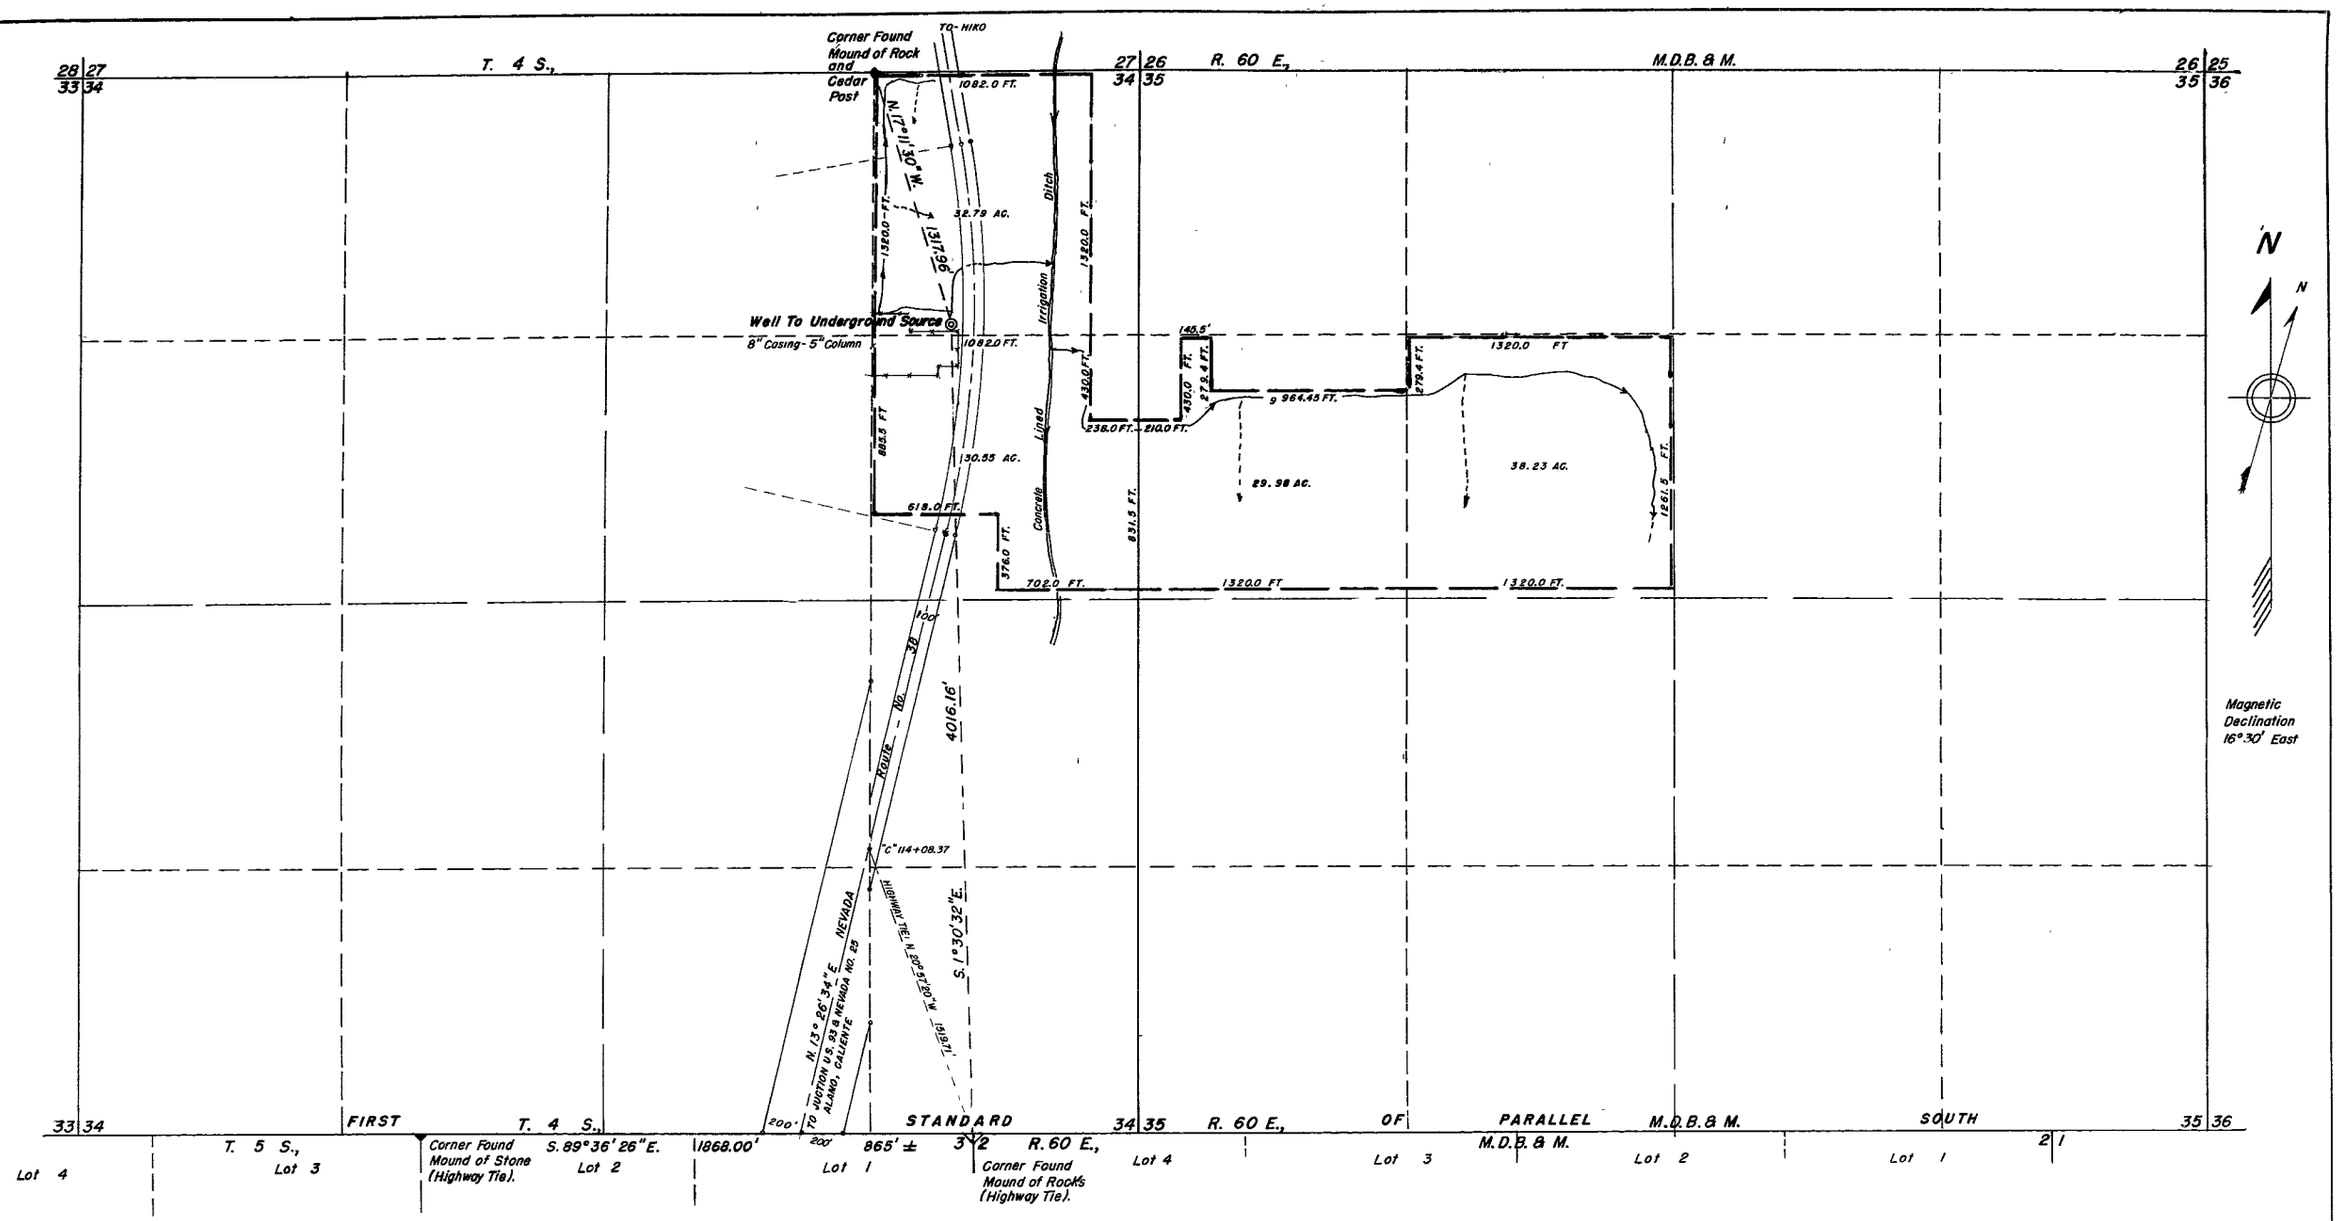

STATE OF NEVADA)
County of Lincoln.) SS.

NOTE: Basis Of Bearing, MAGNETIC NORTH.
Magnetic Declination 16° 30' East

I, Charles E. Thompson, being first duly sworn, depose and say that this map, consisting of one sheet, has been correctly drawn to the designate scale from filed notes of a survey made by me on the 5th day of November, 1960; that it truly and correctly represents the proposed location and extent of the works used to divert water from an underground source, in Lincoln County, William U. Schofield, Jr., and Freeda M. Schofield, Hiko, Nevada, for irrigation purposes. That the proposed point of diversion, the approximate location and size of the diverting channel, all reservoirs or basins, the location and names of all other works which will cross or connect with the proposed works, and the boundary of all lands, showing by 40-acre subdivision the areas proposed to be irrigated, are fully and correctly designated thereon.

Charles E. Thompson
State Water Right Surveyor.

Scale 1 Inch Equals 400 Feet

0 500 1000 1500 2000

Subscribed and sworn to before me this 20th day of December, 1960.

Alden S. Adams
Notary Public in and for Salt Lake County, Nevada.
My Commission expires on the 4th day of December, 1963.

OFFICE ENGINEER
1961 JAN 23 AM 11 31

FILED
Jan. 23 1961
STATE ENGINEER'S OFFICE

APPLICATION No.
MAP
TO ACCOMPANY APPLICATION TO APPROPRIATE WATER FOR IRRIGATION
BY
WILLIAM U. SCHOFIELD, JR., &
FREEDA M. SCHOFIELD, JR.
FROM
HIKO, NEVADA.

19475