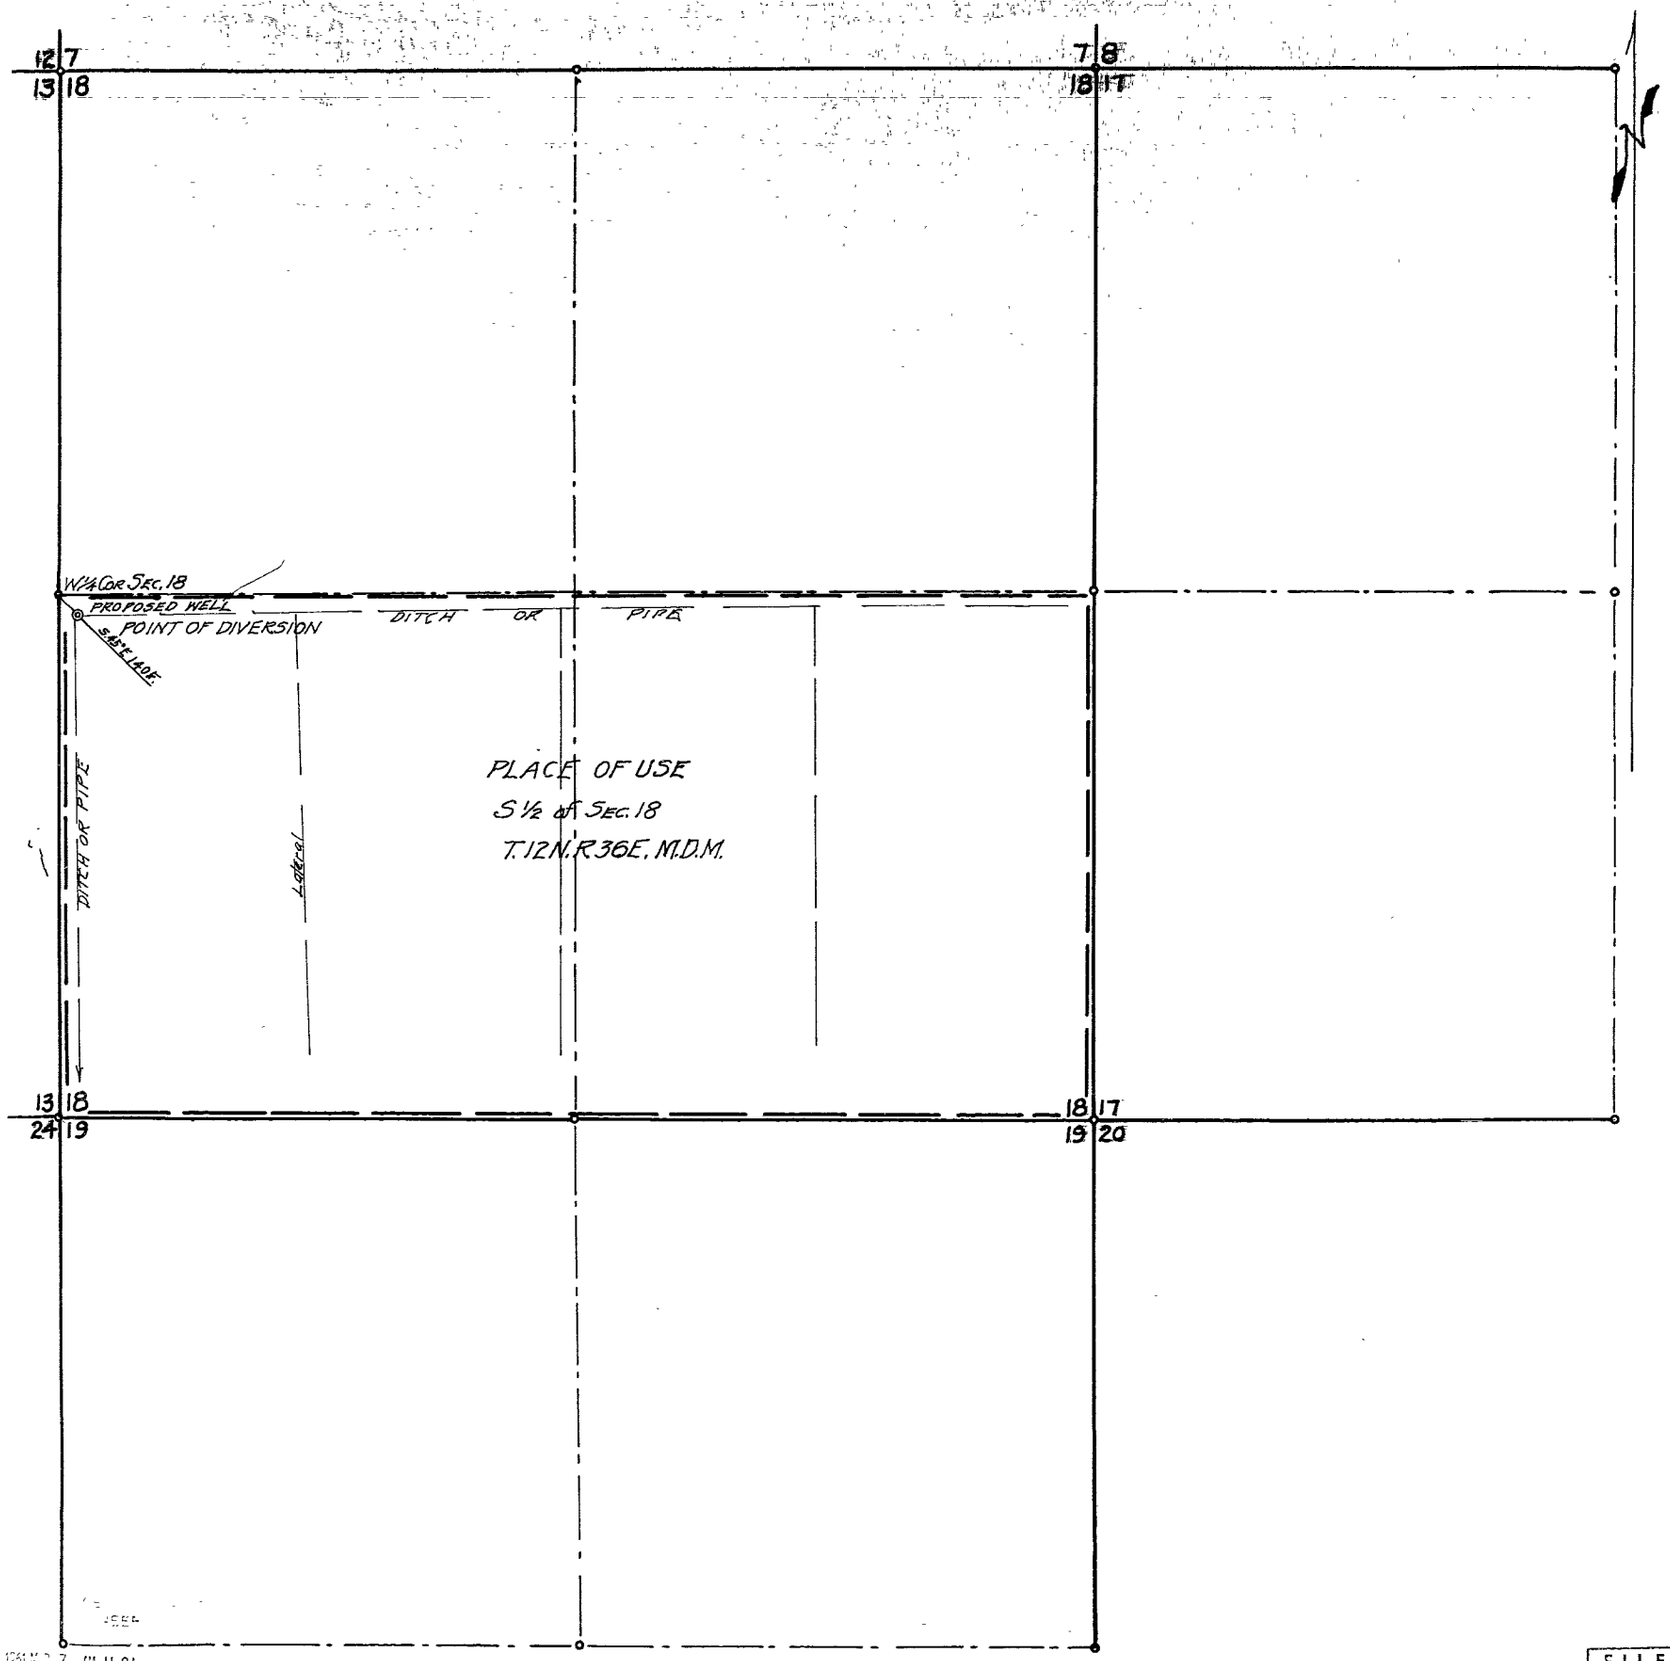

State of Nevada
County of Mineral } ss.

I, L.B. Spencer, being duly sworn, depose and say that this map has been correctly drawn to the designated scale from the field notes of a survey made by me February 4th - 10th 1961; that it truly and correctly shows the extent of the proposed works used to divert the water from Underground in Nye County for Irrigation & Domestic purposes by Clark F. Mattson That the Point of Diversion and the Place of Use and all other works are fully and correctly shown

L.B. Spencer
State Water Right Surveyor

Subscribed and sworn to before me this 3rd day of March 1961

L.E. Cornelius
Notary Public in and for
Mineral County Nevada

FILED
Mar. 7, 1961
STATE ENGINEER'S OFFICE

MAP
TO ACCOMPANY APPLICATION TO APPROPRIATE WATER FOR IRRIGATION & DOMESTIC PURPOSES
BY CLARK F. MATTSON
FROM UNDERGROUND SOURCE
IN NYE COUNTY, NEVADA.

SCALE 1" = 400 FT. SURVEYED Feb. 4-10th 1961
BY L.B. SPENCER, ST. W.R. SURVEYOR
MINA, NEVADA.

19481