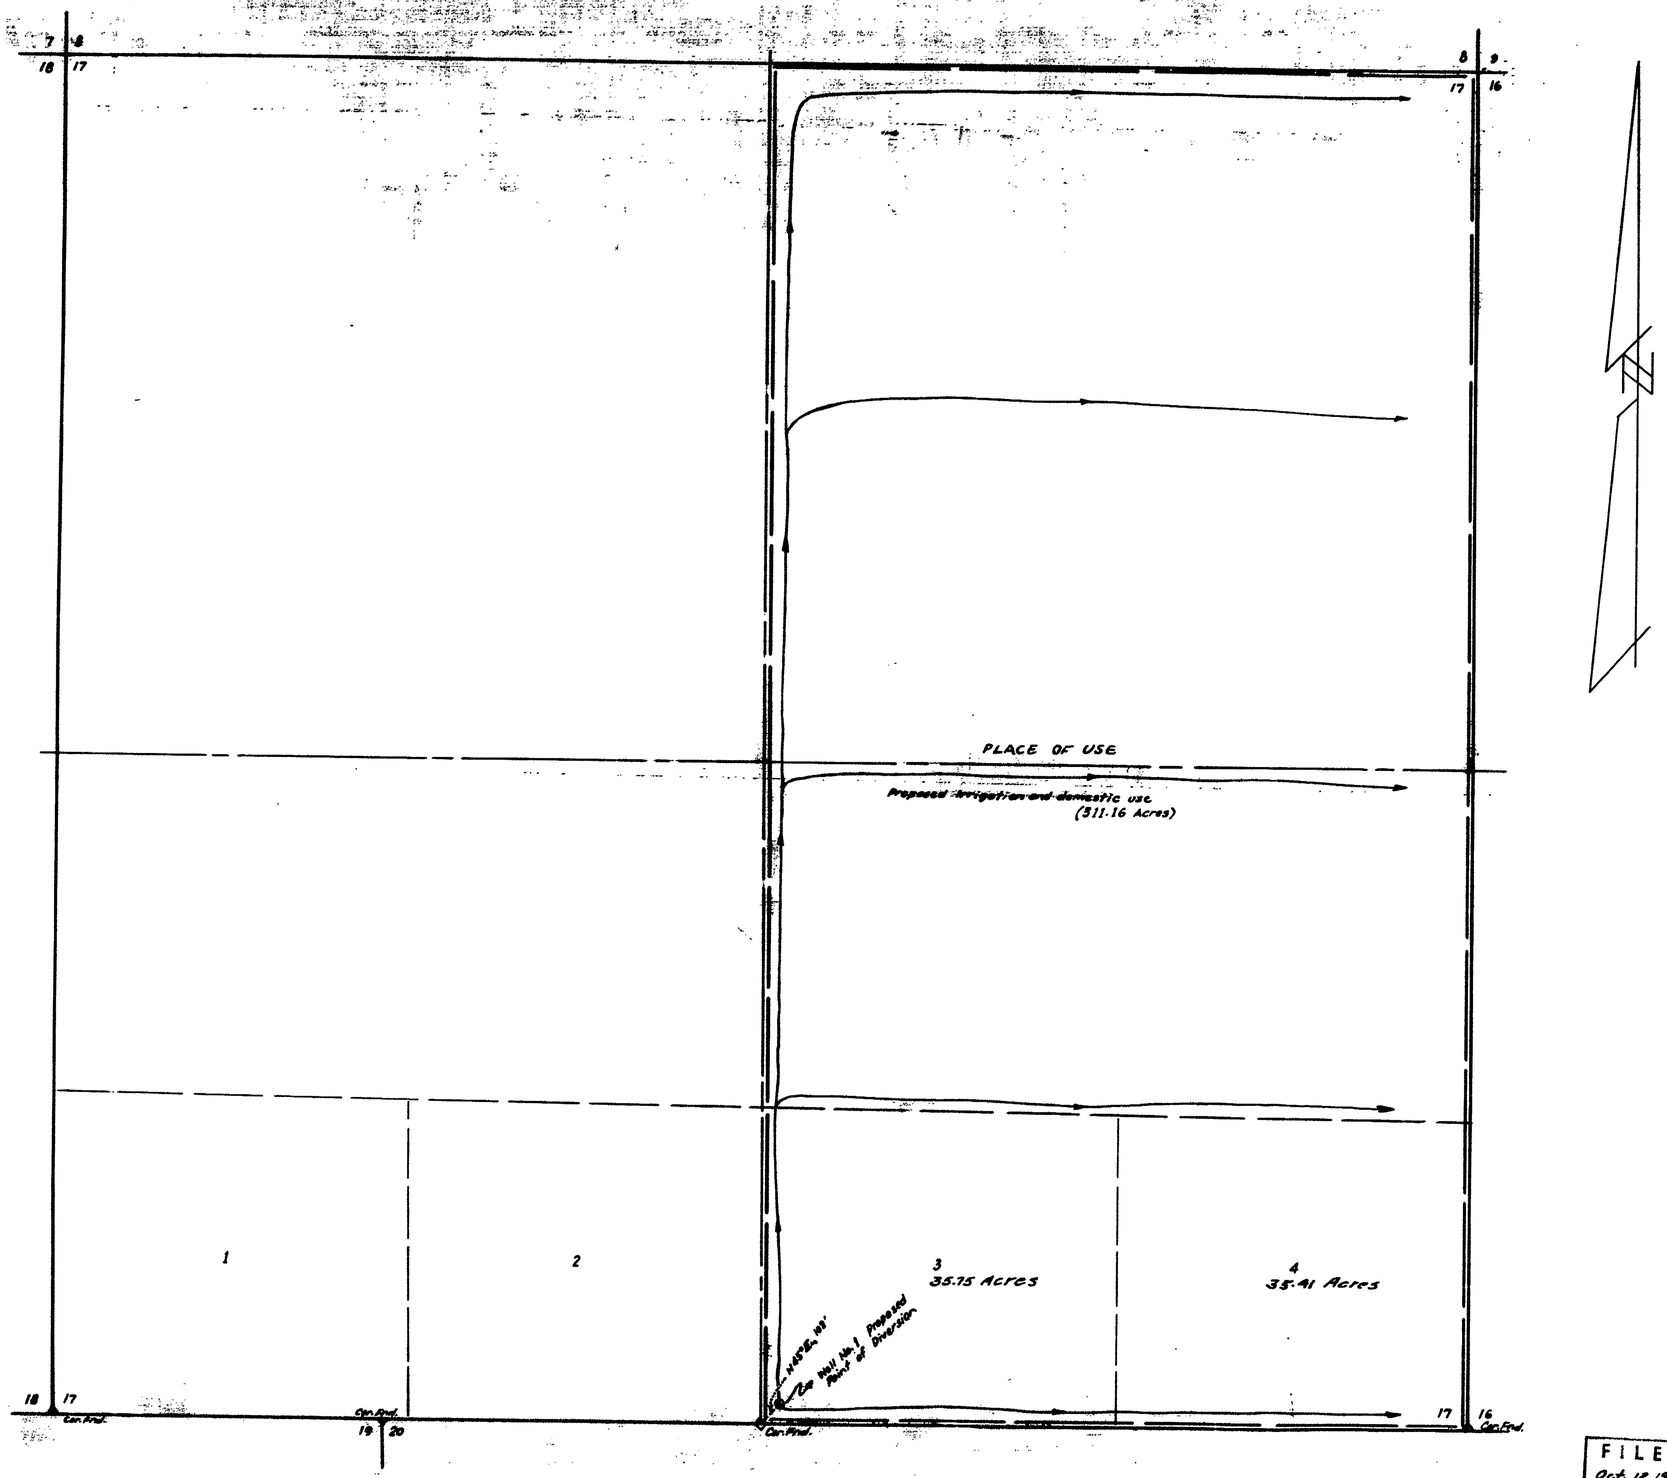

STATE OF NEVADA }
COUNTY OF ELKO } ss

I, W.H. Settlemeyer, being first duly sworn, depose and say that this map, consisting of one sheet, has been correctly drawn to the designated scale from field notes of a survey made under my supervision and direction, between the 27th day of September, 1961 and the 29th day of September, 1961; that it truly and correctly represents the proposed location and extent of the works used to divert water from underground sources in EUREKA County, by: BARNEY RYAN for irrigation purposes. That the proposed point of diversion, the approximate location and size of the diverting channel, all reservoirs and basins, the location and names of all other works which will cross or connect with the proposed works, and the boundary of all lands, showing by 40-acre subdivisions the areas proposed to be irrigated, are fully and correctly designated thereon.

W.H. Settlemeyer
STATE WATER RIGHT SURVEYOR

Subscribed and sworn to before me
this 4th day of October, 1961.

Nancy Wainwright
Notary Public in and for ELKO County, Nevada.
My commission expires February 3, 1963.

Scale: 1 inch = 300 feet

FILED
Oct. 12, 1961
STATE ENGINEER'S OFFICE

STATE ENGINEER
1961 OCT 12 AM 10 5

MAP
TO ACCOMPANY APPLICATION
TO APPROPRIATE WATER FOR
IRRIGATION BY
BARNEY RYAN
FROM UNDERGROUND SOURCES

19499