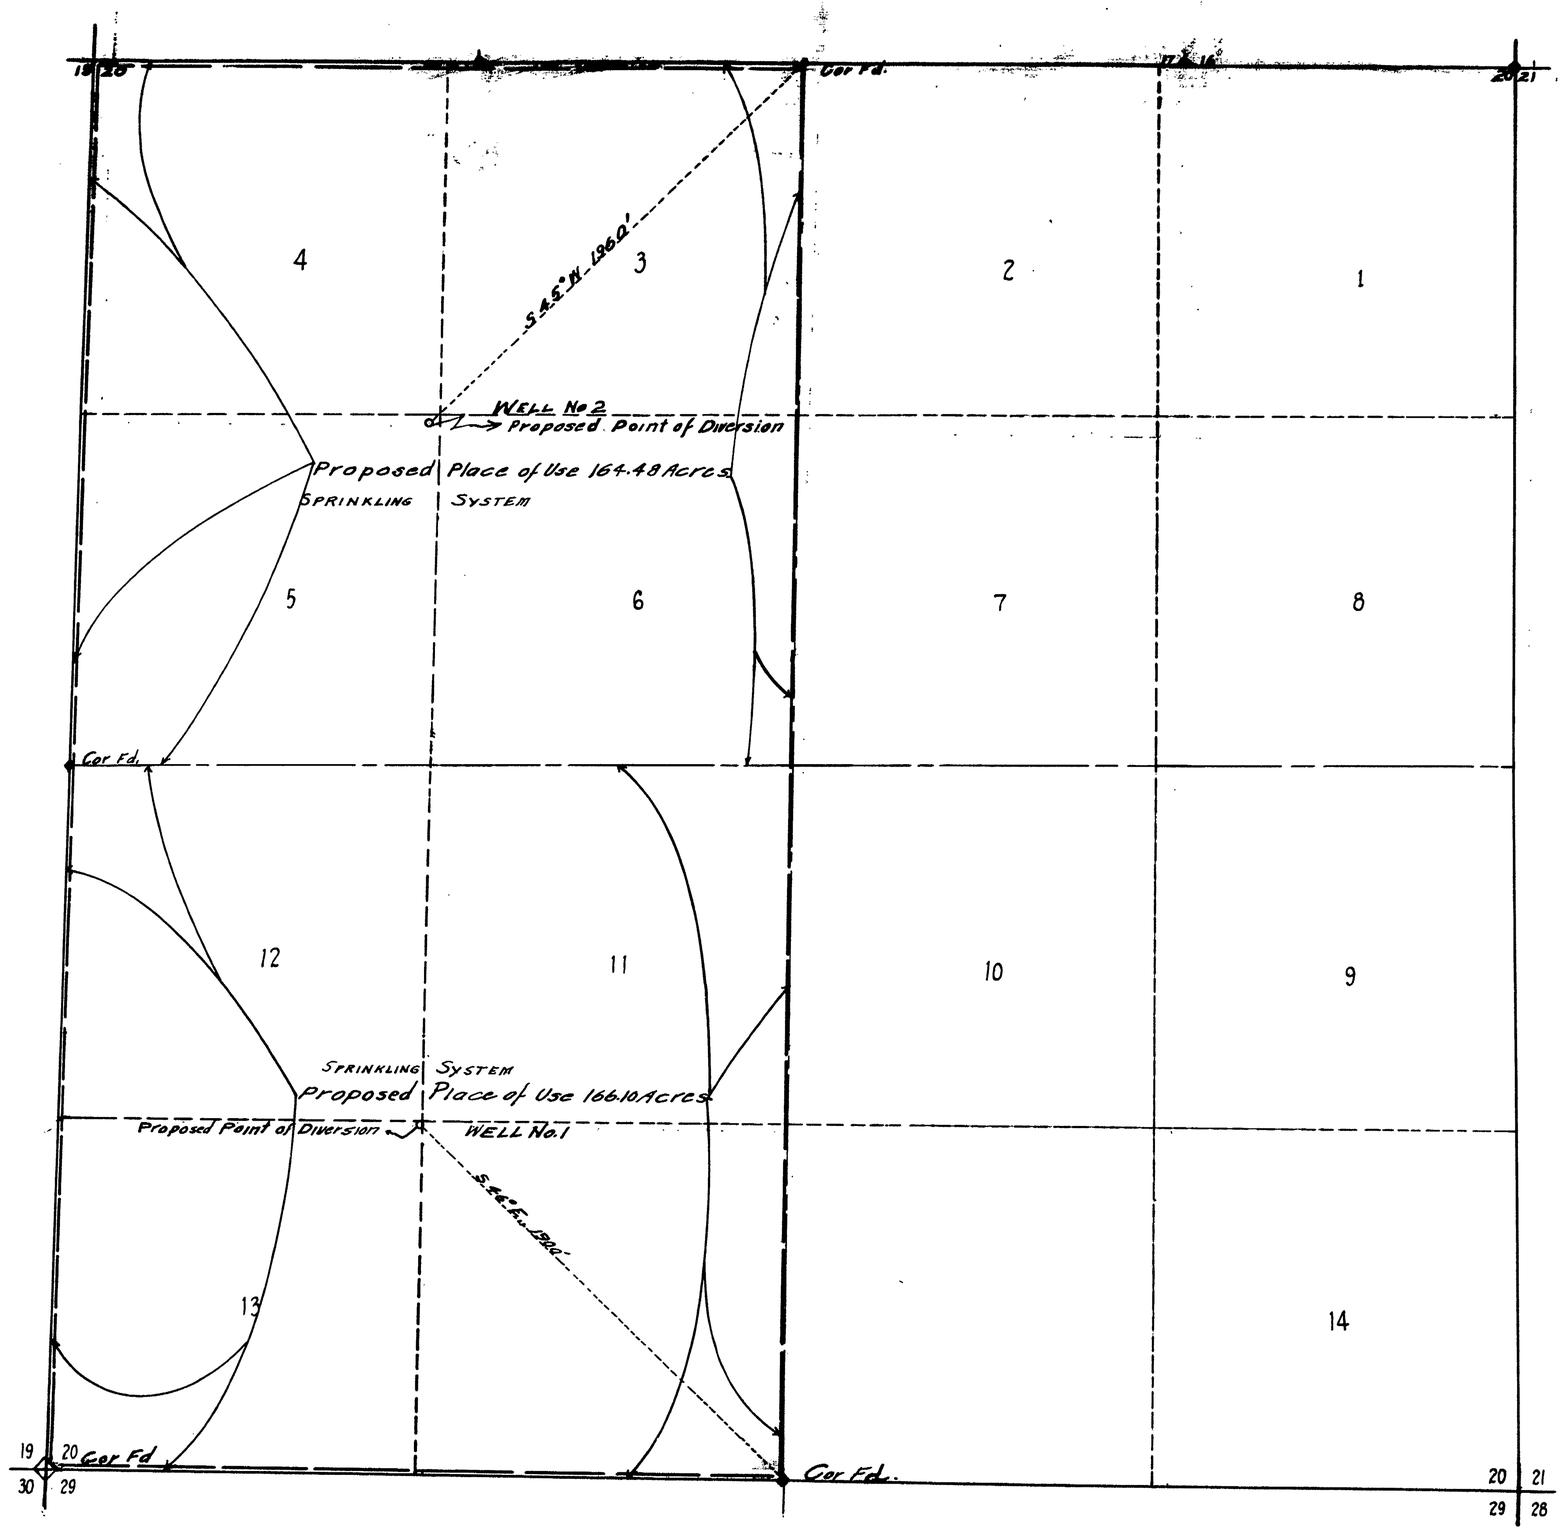

T 20 N R 53 E M. D. B. & M.

STATE OF NEVADA }
COUNTY OF ELKO } ss

I, W.H. Settelmeyer, being first duly sworn, depose and say that this map, consisting of one sheet, has been correctly drawn to the designated scale from field notes of a survey made by me between the day of , 19 ; that it truly and correctly represents the proposed location and extent of the works used to divert water from underground sources, in EUREKA County, by CLARENCE HAROLD ALLOMONG for irrigation purposes. That the proposed point of diversion, the approximate location and size of the diverting channel, all reservoirs or basins, the location and names of all other works which will cross or connect with the proposed works, and the boundary of all lands, showing by 40-Acre subdivisions the areas proposed to be irrigated, are fully and correctly designated thereon.

On the 27th day of May 1961

W.H. Settelmeyer
State Water Right Surveyor

Subscribed and sworn to before me this 3rd day of July 1961

Frank Wermuth
Notary Public in and for Elko County, Nevada.
My commission expires February 3, 1963.

100 200 500 1000 2000
Scale: 1 inch = 300 feet

FILED
August 15, 1961
STATE ENGINEER'S OFFICE

STATE ENGINEER
1961 AUG 15 AM 10 18

MAP
TO ACCOMPANY APPLICATION
TO APPROPRIATE WATER FOR
IRRIGATION & DOMESTIC BY
CLARENCE HAROLD ALLOMONG
FROM AN UNDERGROUND SOURCE

19500 19501