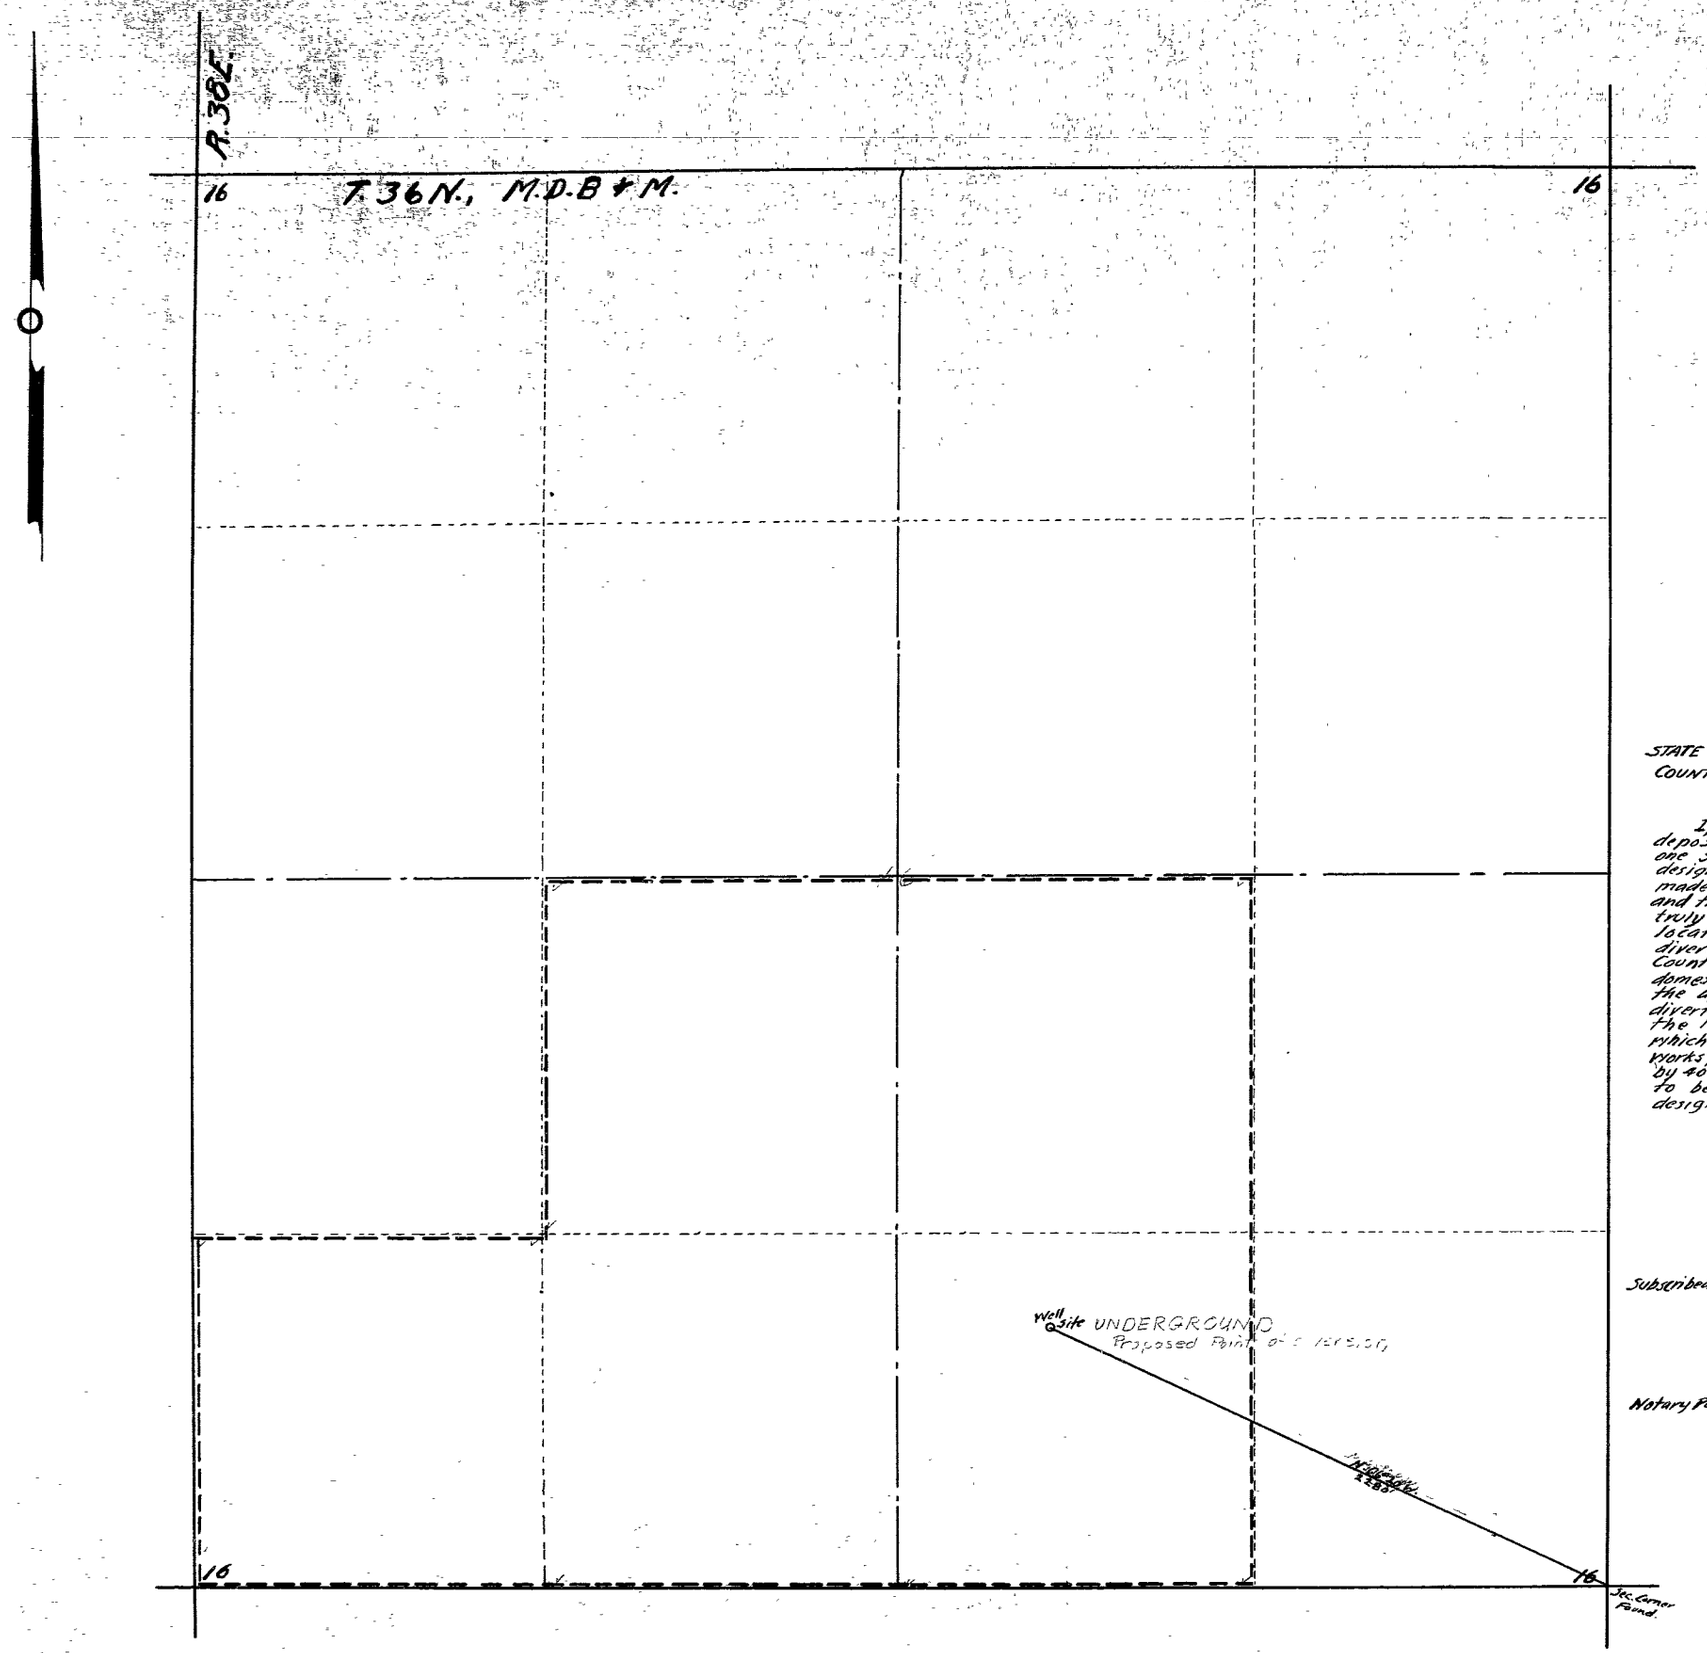

STATE OF NEVADA
COUNTY OF HUMBOLDT } S.S

I, A.V. Tallman, being first duly sworn, depose and say that this map, consisting of one sheet, has been correctly drawn to the designated scale from fieldnotes of a survey made by me between the 26th day of January and the 27th day of January, 1961; that it truly and correctly represents the proposed location and extent of the works used to divert water from underground in Humboldt County, by Melvin Pedroli, for irrigation and domestic purposes. That the proposed point of diversion, the approximate location and size of the diverting channel, all reservoirs or basins, the location and names of all other works which will cross or connect with the proposed works, and the boundary of all lands, showing by 40-Acre subdivisions the areas proposed to be irrigated, are fully and correctly designated thereon.

A. V. Tallman
STATE WATER RIGHT SURVEYOR

Subscribed and sworn to before me this 28th day of January, 1961.

Norbert Leigh
Notary Public in and for Humboldt County, Nevada.
My Comm. Exp: 9/19/61.

Scale 1" = 300'

OFFICE
STATE ENGINEER
1961 JAN 30 AM 10 42

FILED
Jan. 30, 1961
STATE ENGINEER'S OFFICE

MAP

TO ACCOMPANY APPLICATION TO APPROPRIATE WATER FROM UNDERGROUND FOR IRRIGATION AND DOMESTIC PURPOSES BY MELVIN PEDROLI.

19508