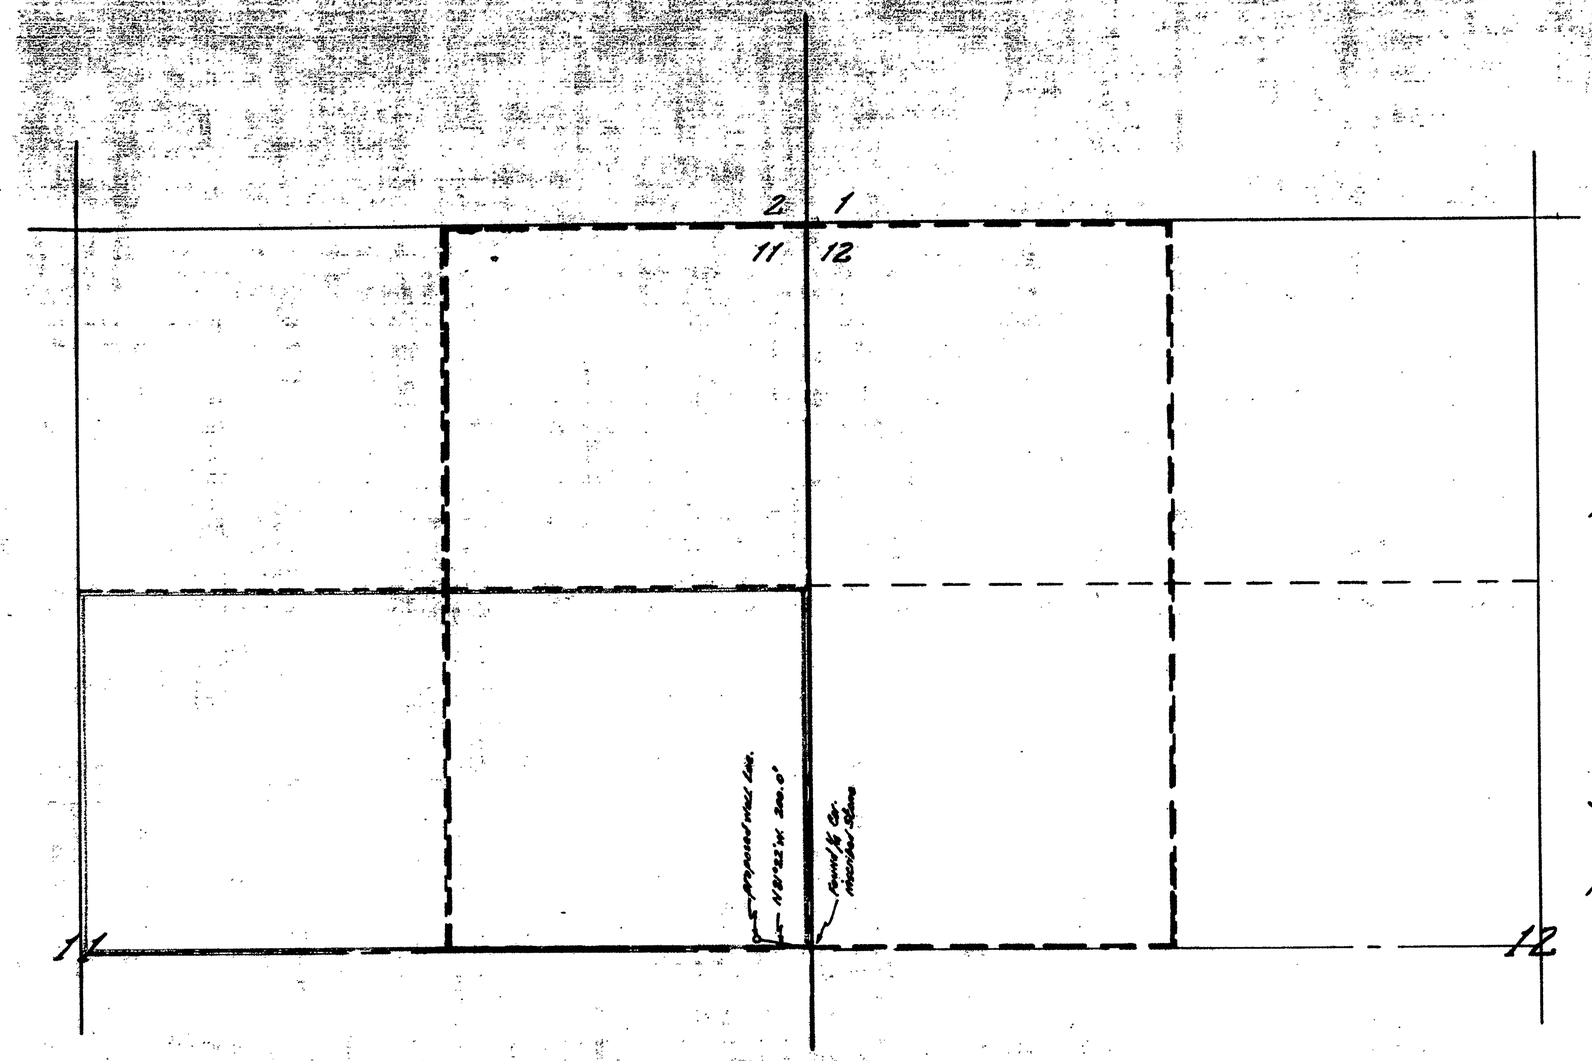

T.43N, R.30E, M.D.B.&M.

STATE OF NEVADA
COUNTY OF HUMBOLDT } S. S.

I, Richard M. Black, being first duly sworn depose and say that this map consisting of one sheet has been correctly drawn to the designated scale from field notes of a survey made by me between the 1st day of August and the 15th day of August 1960. That it truly and correctly represents the location and extent of the works used to divert water from underground in Humboldt County by Harold M. and Raymond T. Woodward for irrigation & domestic purposes. That the proposed point of diversion, the approximate location and size of the diverting channel, all reservoirs or basins the location and names of all other works which will cross or connect with the proposed works and the boundary of all lands showing by 40-Acre Sub-divisions the areas proposed to be irrigated are fully and correctly designated thereon.

Richard M. Black
STATE WATER RIGHT SURVEYOR

Subscribed and sworn to before me this 15th day of February, 1961

Mrs. Hilda Sherwood
Notary Public in and for ORMSBY COUNTY, NEVADA
Commission Expires July 1, 1961

300' 200' 100' 0' 300' 600' 900'
SCALE - 1" = 300'

MAP
TO ACCOMPANY APPLICATION
TO APPROPRIATE WATER FOR
IRRIGATION AND DOMESTIC USE
BY ~ HAROLD M. & RAYMOND T.
WOODWARD FROM UNDERGROUND

FILED
Feb. 15, 1961
STATE ENGINEER'S OFFICE

OFFICE
ENGINEER
1961 FEB 15 PM 2 [illegible]

19569