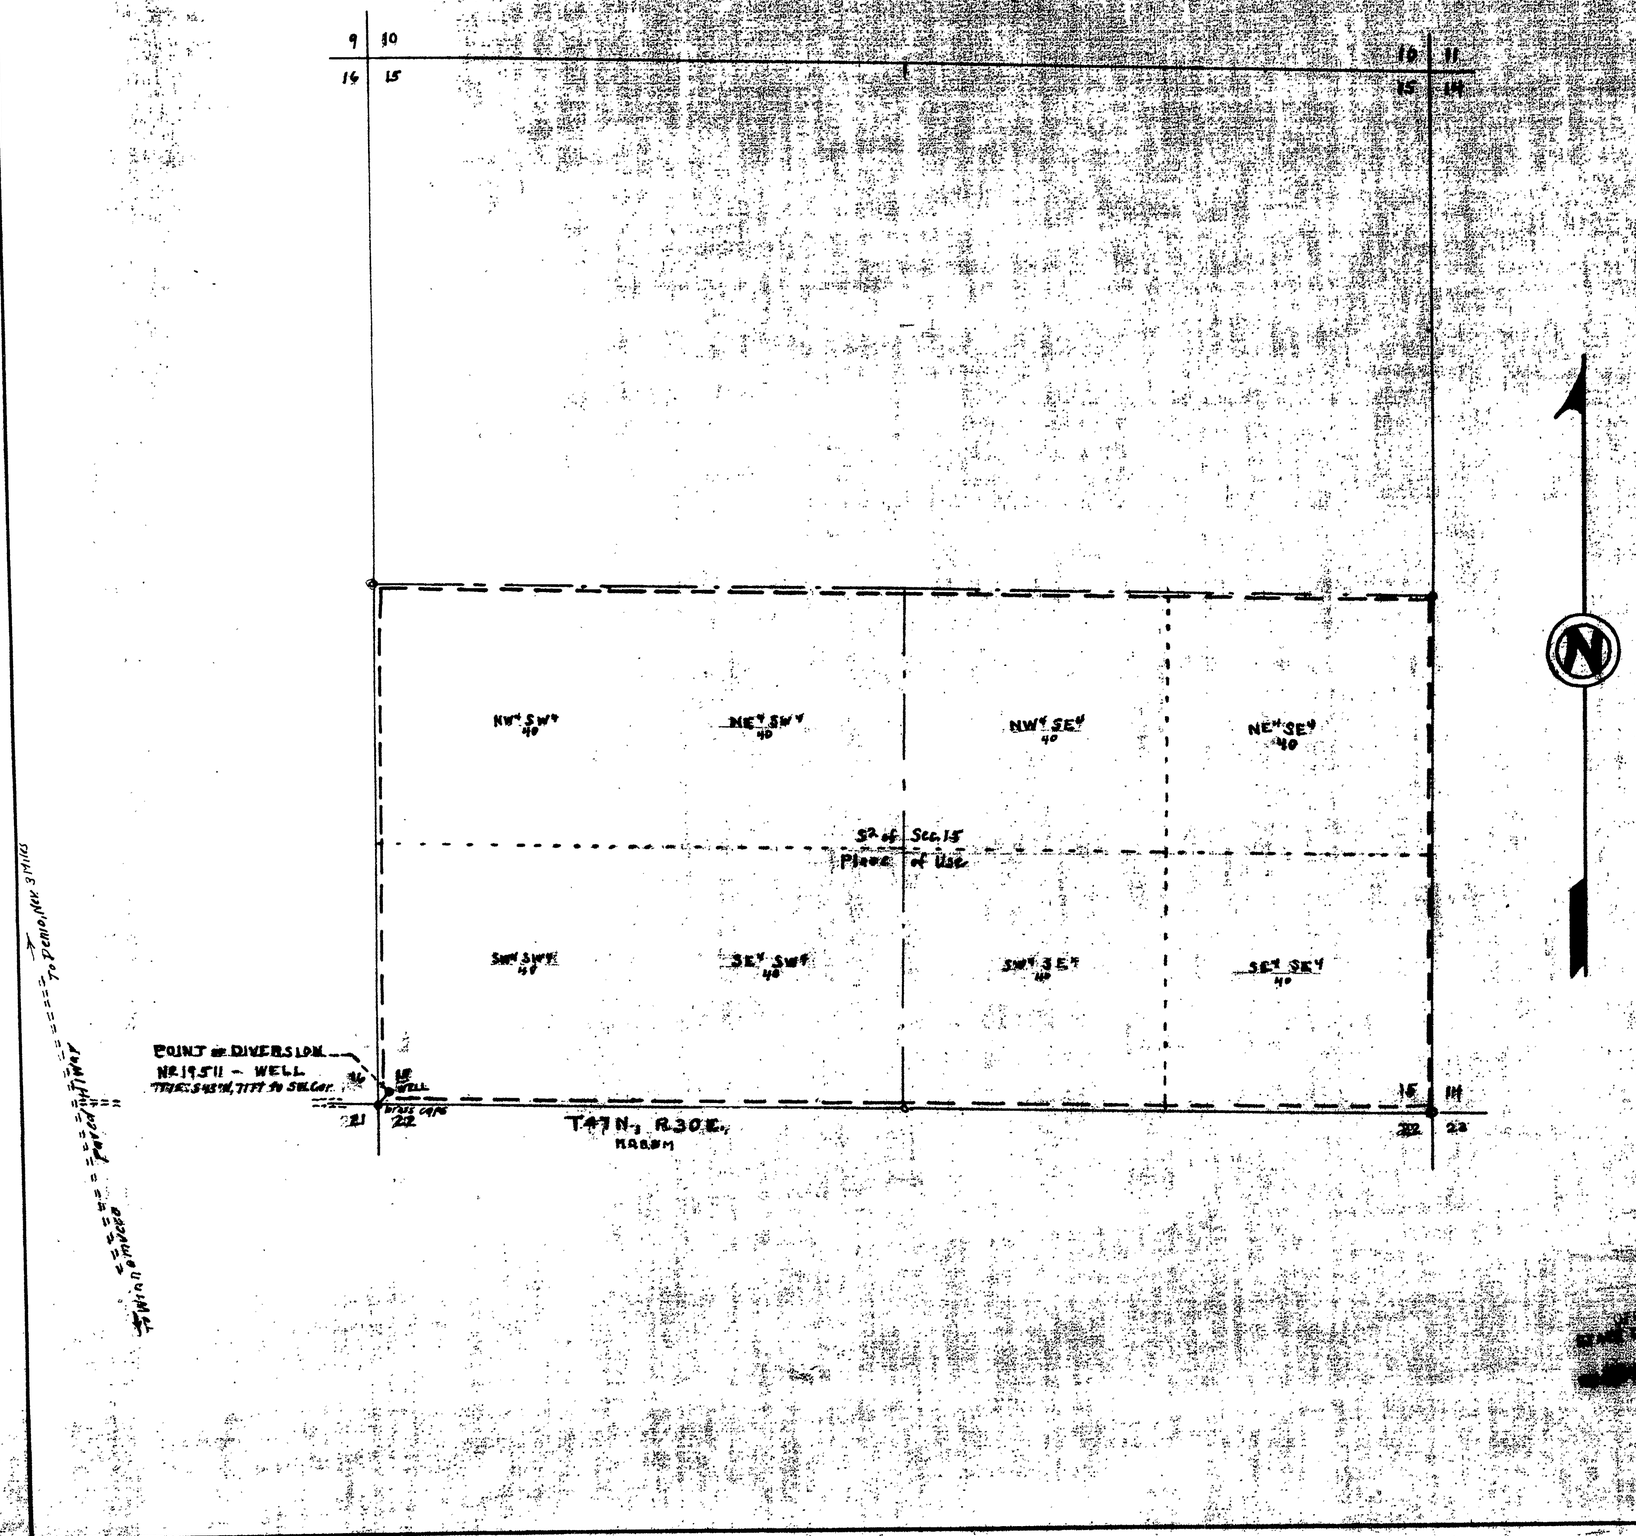

STATE OF NEVADA }
COUNTY OF ORMSBY } ss.

I, E.P. Osgood, being first duly sworn, depose and say, that this map consisting of 1 sheet has been correctly drawn to the designated scale from field notes of survey made by me between September 9 & September 10, 1961 that it truly and correctly represents the location and extent of the works used to divert water from underground sources in Humboldt County, Nevada, by CHARLES E. BLOHM for irrigation and domestic use.

That the proposed point of diversion, the approximate location and size of the diverting channel or other conduit, the place and manner of use, and the location and names of all other works or streams, which are crossed by or connected with the said works, are fully and correctly designated.

E. P. Osgood
State Water Right Surveyor

Subscribed and sworn to before me this 5th day of March 1962

Mrs. Hilda Sherwood
Mrs. Hilda Sherwood

Notary Public in & for Ormsby County, Nevada

My Commission Expires July 1, 1965

SCALE
1 Inch = 400 Feet
100 0 500 1000 1500 Feet

No. 19511 of Jan. 30, 1961 D.L.E. 048889

MAP TO ACCOMPANY APPLICATION
TO APPROPRIATE WATER
FOR IRRIGATION & DOMESTIC USE BY
CHARLES E. BLOHM
from Underground Sources
Humboldt County, Nevada
March 1962 E.P. Osgood St. Nev. Sur.

FILED
Mar. 8, 1962
STATE ENGINEER'S OFFICE

19511