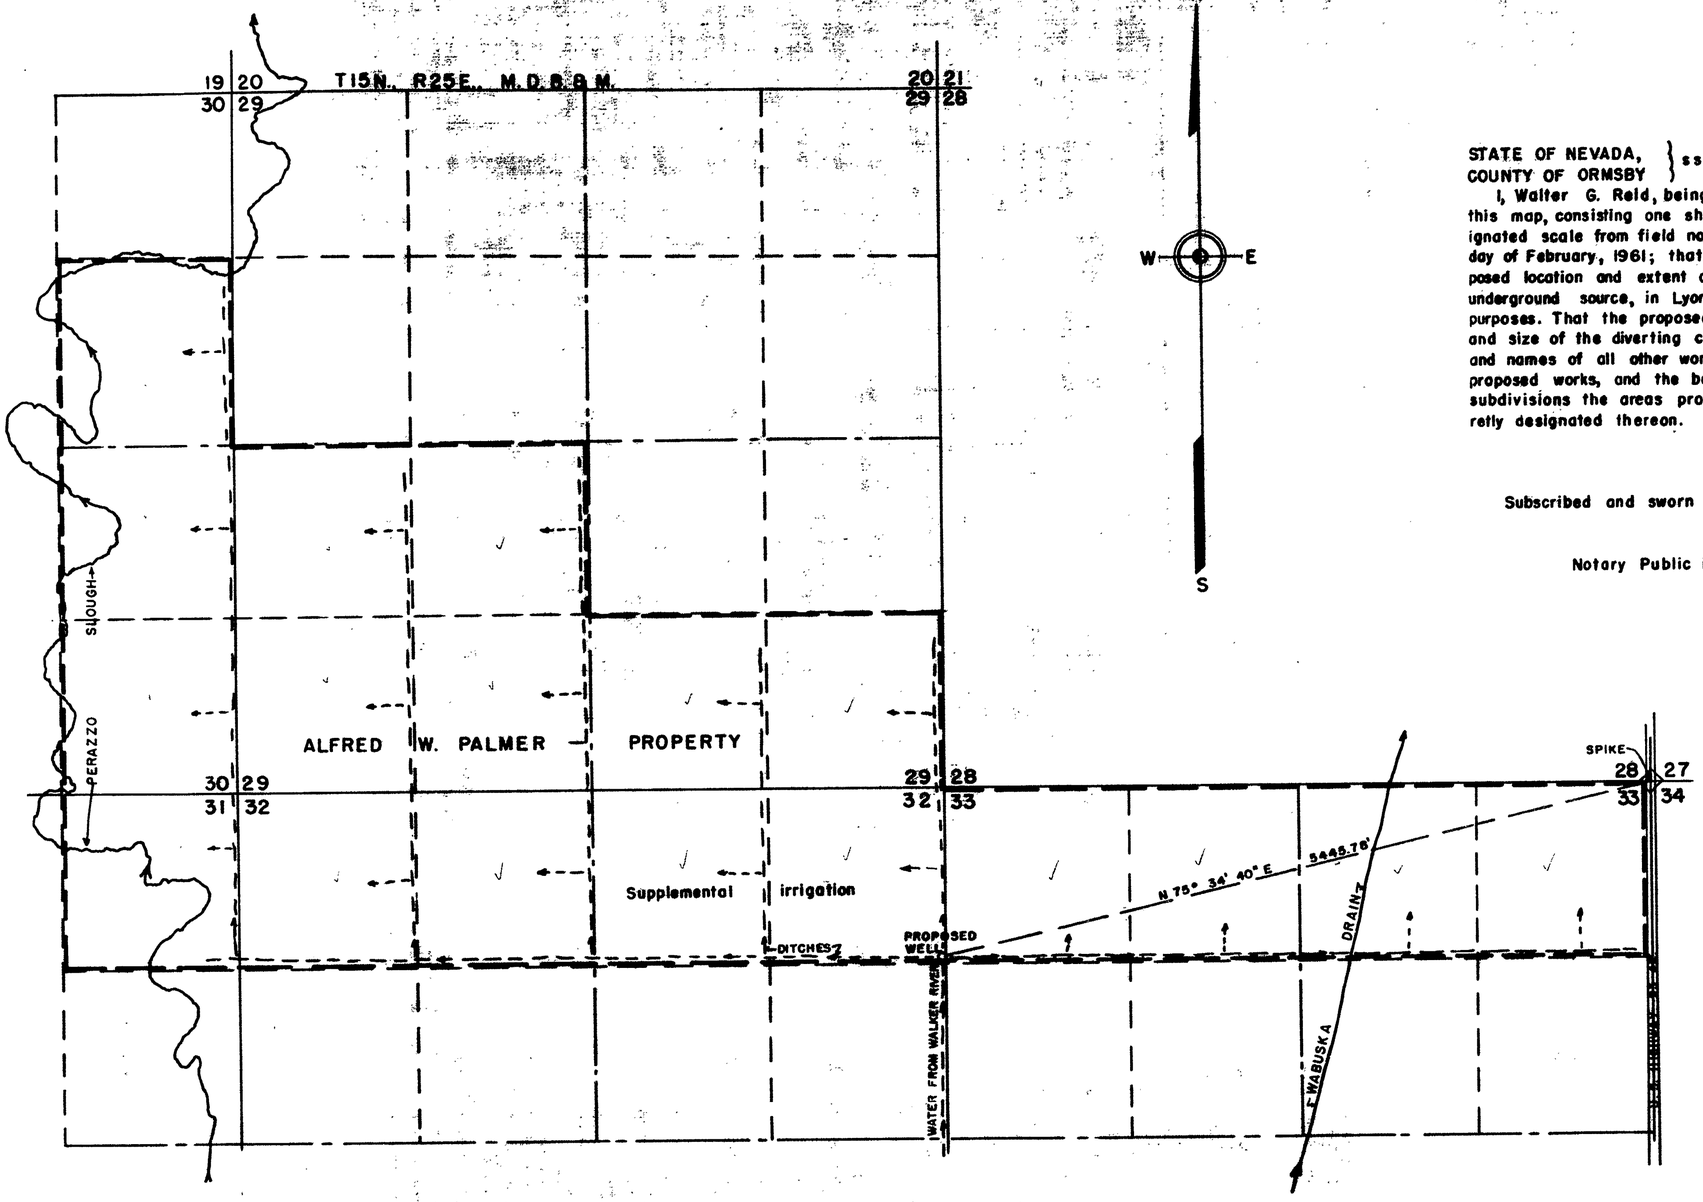

STATE OF NEVADA, }
COUNTY OF ORMSBY } ss.

I, Walter G. Reid, being first duly sworn, depose and say that this map, consisting one sheet, has been correctly drawn to the designated scale from field notes of a survey made by me on the 6th day of February, 1961; that it truly and correctly represents the proposed location and extent of the works used to divert water from an underground source, in Lyon County, by Alfred W. Palmer, for irrigation purposes. That the proposed point of diversion, the approximate location and size of the diverting channel, all reservoirs or basins, the location and names of all other works which will cross or connect with the proposed works, and the boundary of all lands, showing by 40-acre subdivisions the areas proposed to be irrigated, are fully and corretly designated thereon.

Walter G. Reid
State Water Right Surveyor.

Subscribed and sworn to before me this 21st day of February, 1961

Mrs. Hilda Stewart
Notary Public in and for ORMSBY County, Nevada.
My Commission Expires July 1, 1961

SCALE — 1" = 600'

0 200 400 800 1200 1600 2400 3000

FILED
February 21, 1961
STATE ENGINEER'S OFFICE

OFFICE
ENGINEER
1961 FEB 21 AM 9 25

MAP
TO ACCOMPANY APPLICATION
TO APPROPRIATE WATER
FOR IRRIGATION BY
ALFRED W. PALMER
FROM UNDERGROUND SOURCE

19516