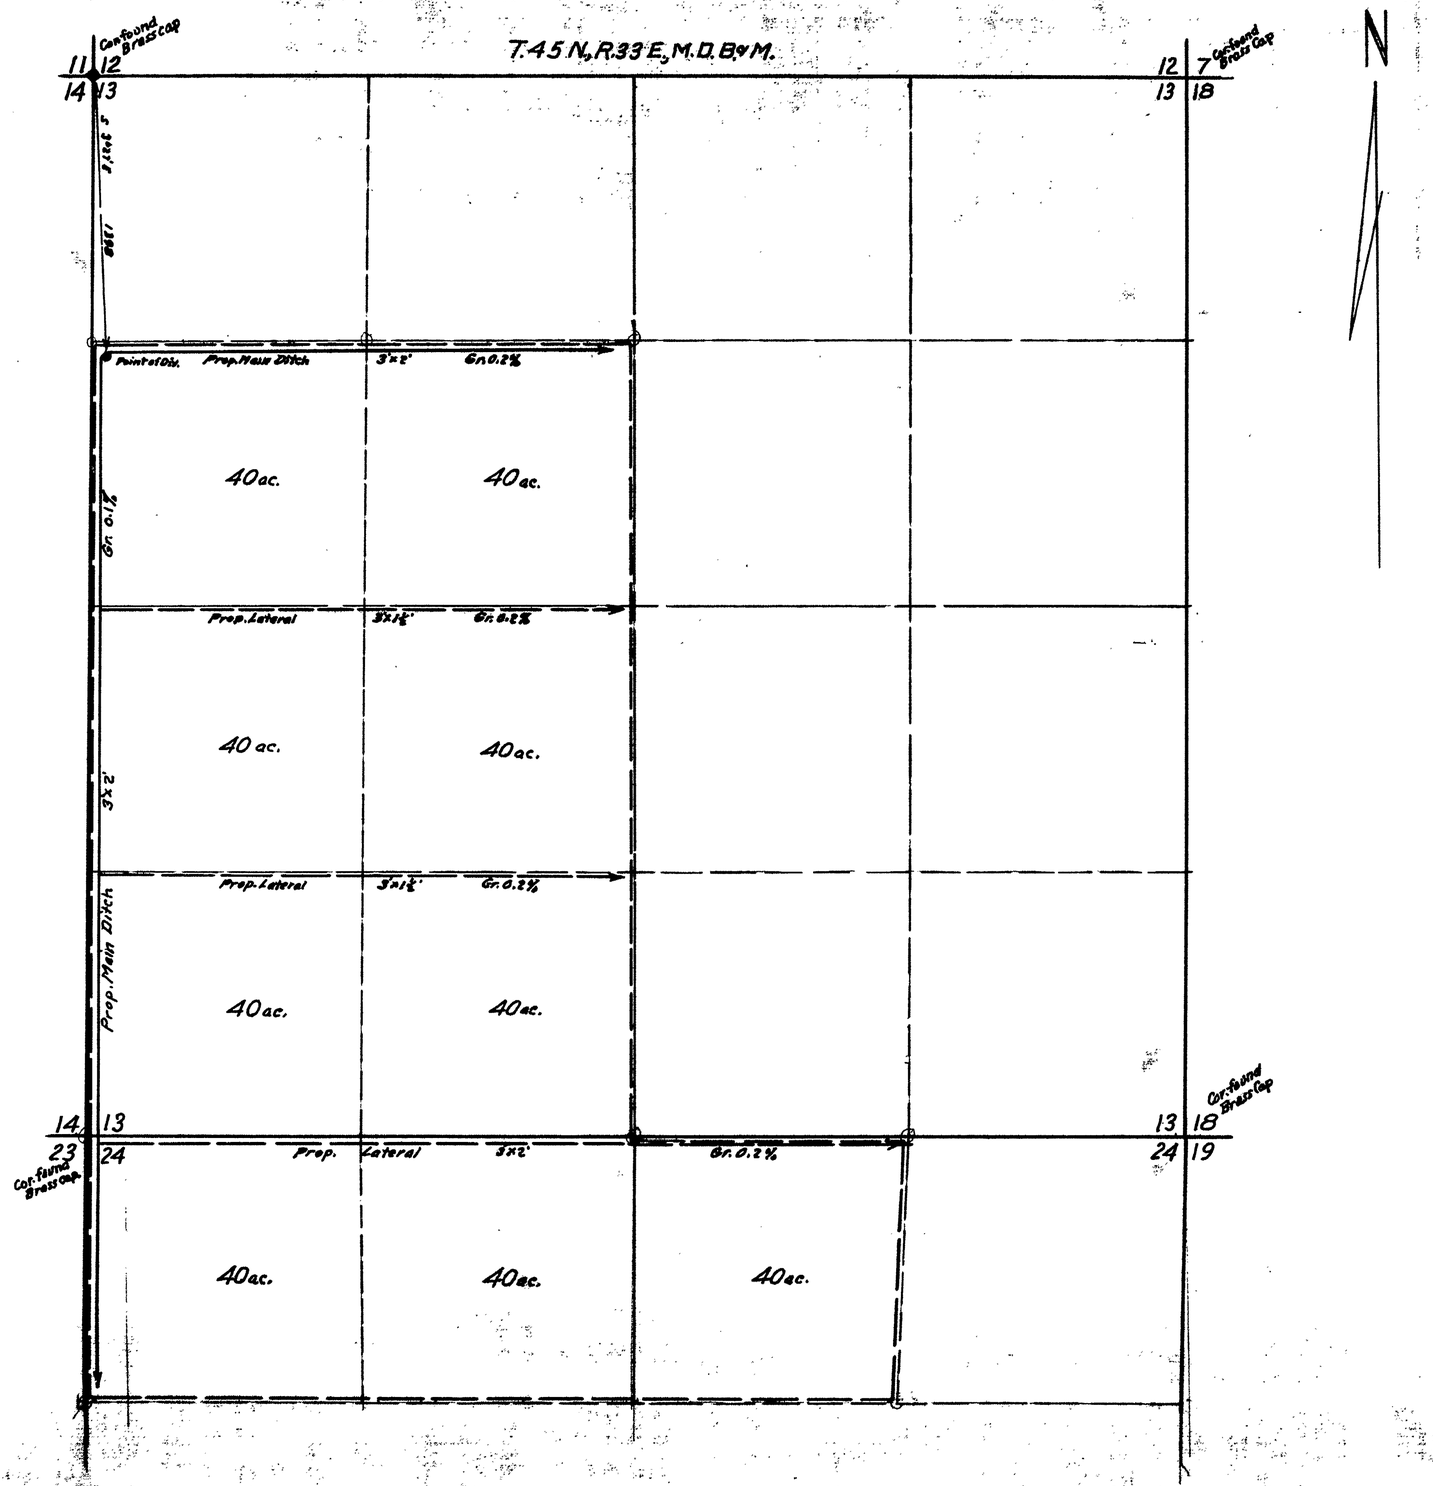

STATE OF NEVADA
COUNTY OF HUMBOLDT } SS

I, W.A. Wentz, being first duly sworn, depose and say that this map, consisting of one sheet, has been correctly drawn to the designated scale from field notes of a survey made by me on the 10th day of June, 1960; that it truly and correctly represents the location and extent of the works used to divert water from underground, in Humboldt County, by the Bengoa Ranching Co., for irrigation purposes.

That the proposed point of diversion, the approximate location and size of the diverting channel, all reservoirs or basins, the location and names of all other works which will cross or connect with the proposed works, and the boundary of all lands, showing by 40-acre subdivisions the areas proposed to be irrigated, are fully and correctly designated thereon.

W.A. Wentz
STATE WATER RIGHT SURVEYOR

Subscribed and sworn to before me this 27th day of February, 1961

Grace M. Kelly
Clerk.

Scale 1 in.=400 ft.

100 50 0 200 400 600 800 1000 1200 1400

MAP

TO ACCOMPANY APPLICATION TO APPROPRIATE WATER FOR IRRIGATION & DOMESTIC BY THE BENGOA RANCHING CO. FROM UNDERGROUND.

W.A. Wentz - State Water Right Surveyor 2-27-61

OFFICE
ENGINEER
1961 FEB 28 AM 9:51

FILED
Feb. 28, 1961
STATE ENGINEER'S OFFICE

19523

19523