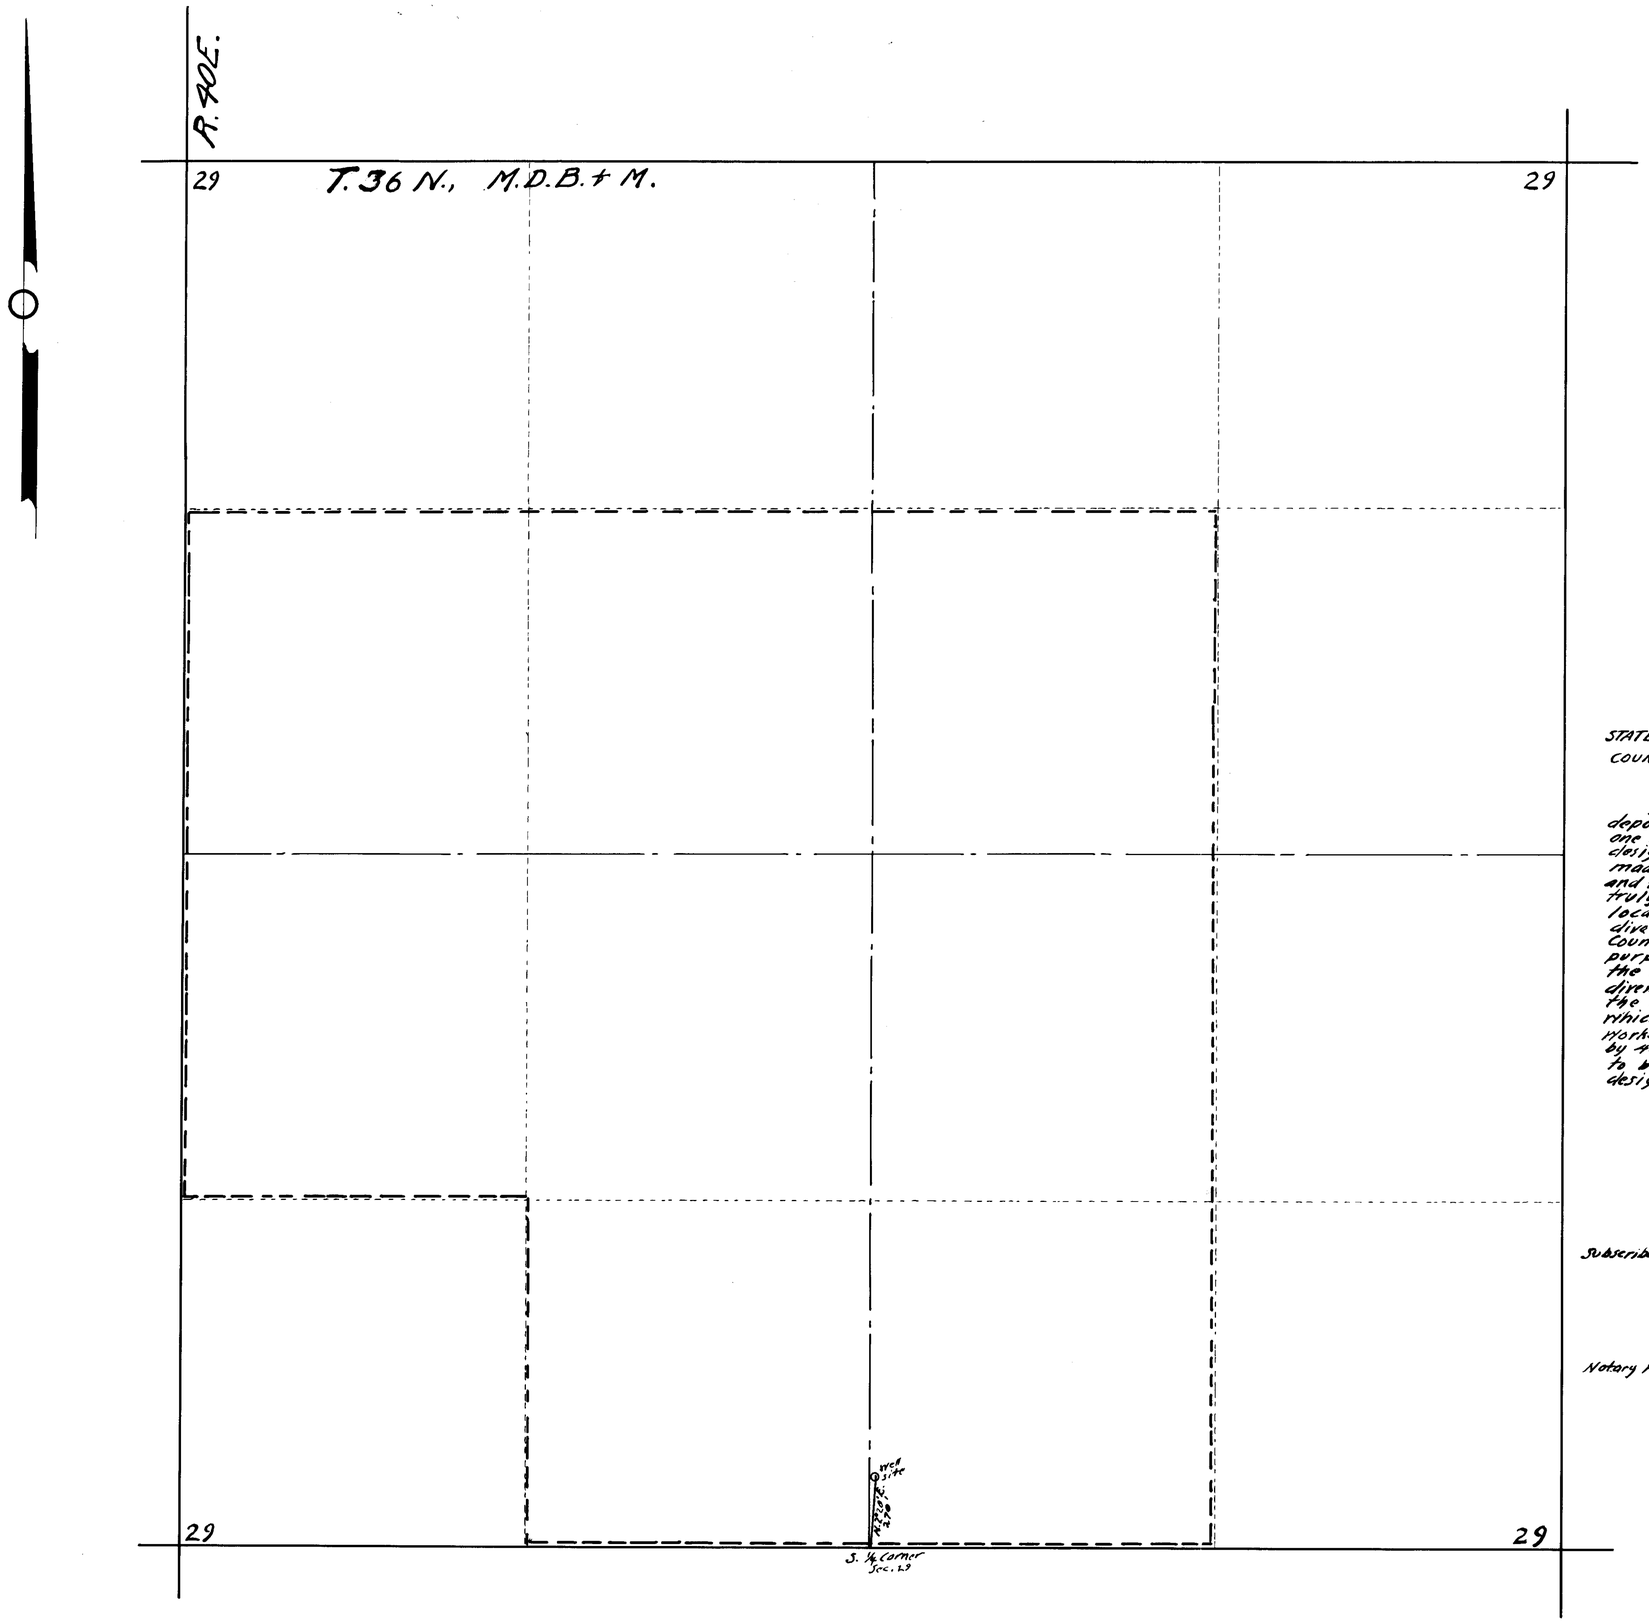

STATE OF NEVADA
COUNTY OF HUMBOLDT } S. S.

I, A.V. Tallman, being first duly sworn, depose and say that this map, consisting of one sheet, has been correctly drawn to the designated scale from field notes of a survey made by me between the 25th day of January and the 5th day of February, 1961; that it truly and correctly represents the proposed location and extent of the works used to divert water from underground, in Humboldt County, by Holland Land + Cattle Co. for Irrigation + Domestic purposes. That the proposed point of diversion, the approximate location and size of the diverting channel, all reservoirs or basins, the location and names of all other works which will cross or connect with the proposed works, and the boundary of all lands, showing by 40 acre subdivisions the areas proposed to be irrigated, are fully and correctly designated thereon.

A.V. Tallman
STATE WATER RIGHT SURVEYOR.

Subscribed and sworn to before me this 7th day of February, 1961.

Notary Public in and for Humboldt County, Nevada.
My Comm. Exp: 9/19/61.

Scale 1" = 300'

FILED
Feb. 8, 1961
STATE ENGINEER'S OFFICE

MAP

TO ACCOMPANY APPLICATION TO APPROPRIATE WATER FROM UNDERGROUND FOR IRRIGATION AND DOMESTIC USE BY HOLLAND LAND & CATTLE CO.

83761 19543