STATE OF NEVADA
County of White Pine } ss.

I, Robert W. Millard, being first duly sworn, depose and say that this map, consisting of one sheet, has been correctly drawn to the designated scale from field notes of a survey made under my supervision and direction between the 12th and 14th days of January, 1961; that it truly and correctly represents the proposed location and extent of the works used to divert water from UNDERGROUND SOURCES in LINCOLN County, by

EDWARD M. SUNDGREN

for irrigation purposes. That the proposed point of diversion, the approximate location and size of the diverting channel, all reservoirs or basins, the location and names of all other works which will cross or connect with the proposed works, and the boundary of all lands, showing by 40-acre subdivisions the areas proposed to be irrigated, are fully and correctly designated thereon.

Robert W. Millard
State Water Right Surveyor

Subscribed and sworn to before me this 6th day of February 1961.

Margaret K. Millard
Notary Public in and for White Pine County, Nevada

My commission expires February 25, 1961

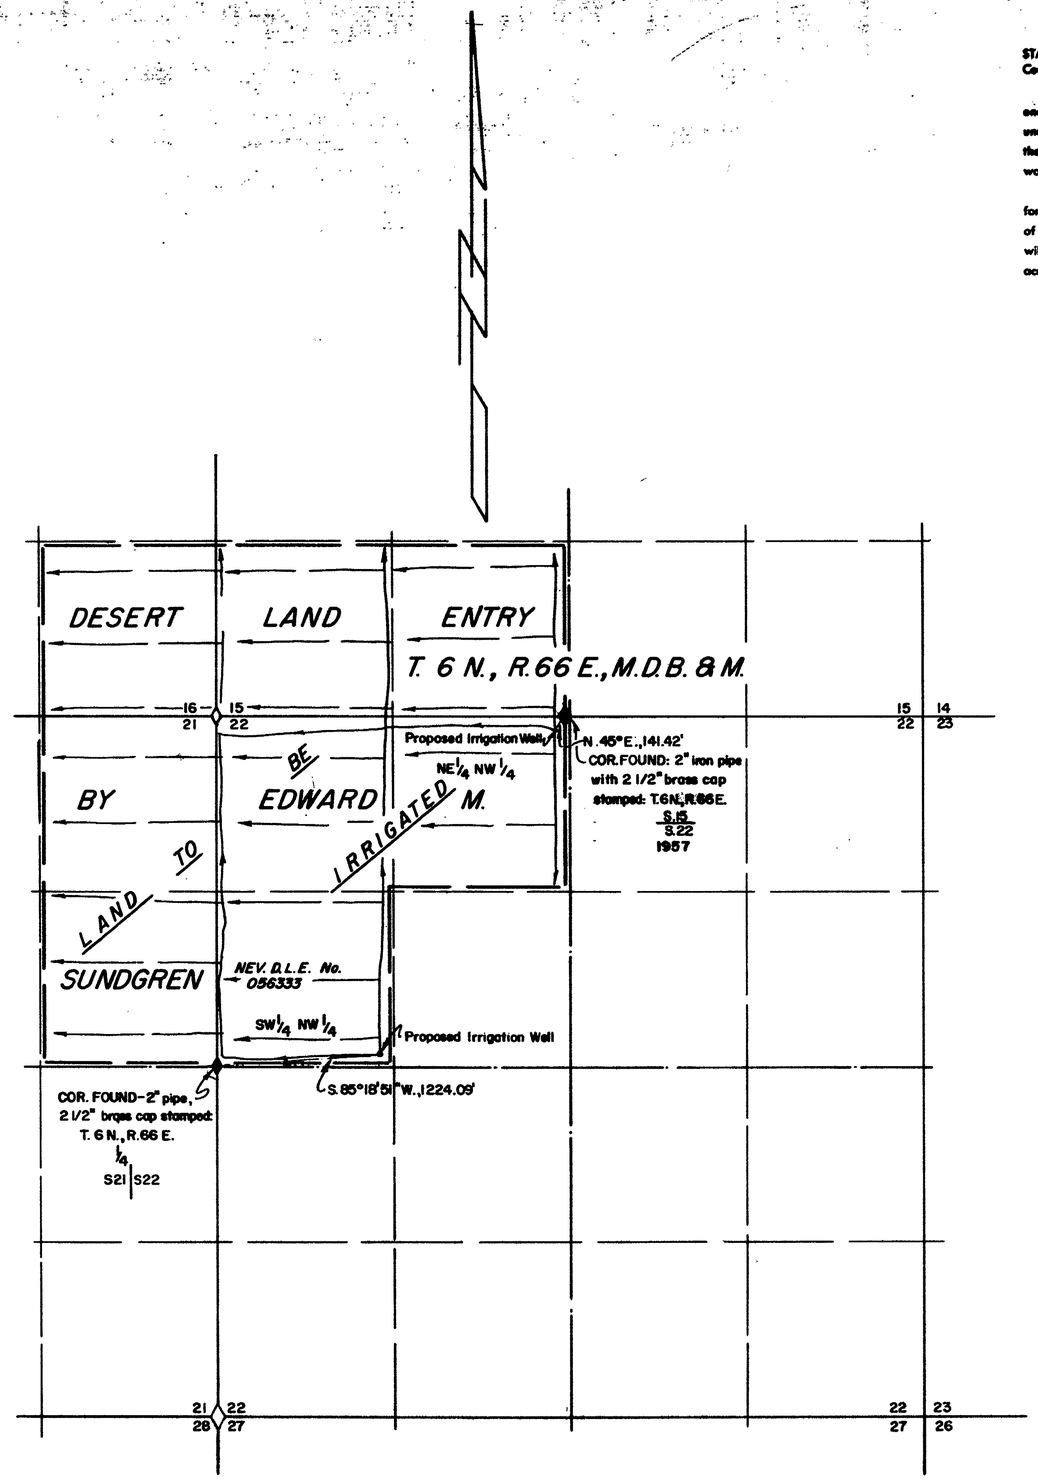

0 600 1200 1800 2400
SCALE — 1 IN. = 600 FT.

MAP TO ACCOMPANY APPLICATION TO APPROPRIATE WATER

FOR IRRIGATION & DOMESTIC

BY EDWARD. M. SUNDGREN

FROM UNDERGROUND SOURCES

SURVEYED BY F. W. MILLARD & SON ELY, NEVADA
2/6/61

OFFICE
STATE ENGINEER
1961 FEB 9 AM 9 30

FILED
Feb. 9, 1961
STATE ENGINEER'S OFFICE

19545