Sect No	Sub-division	T.	R.	Acres	Description Of Culture
35	NW-NE	2S	67E	39	Underground
✓	SW-NE	✓	✓	24	✓
✓	SE-NW	✓	✓	40	✓
✓	NW-SE	✓	✓	27	✓
✓	NE-SW.	✓	✓	40	✓
✓	SE-SW.	✓	✓	40	✓
✓	SW-SW.	✓	✓	40	✓
2	Lot 3	3	✓	34	✓

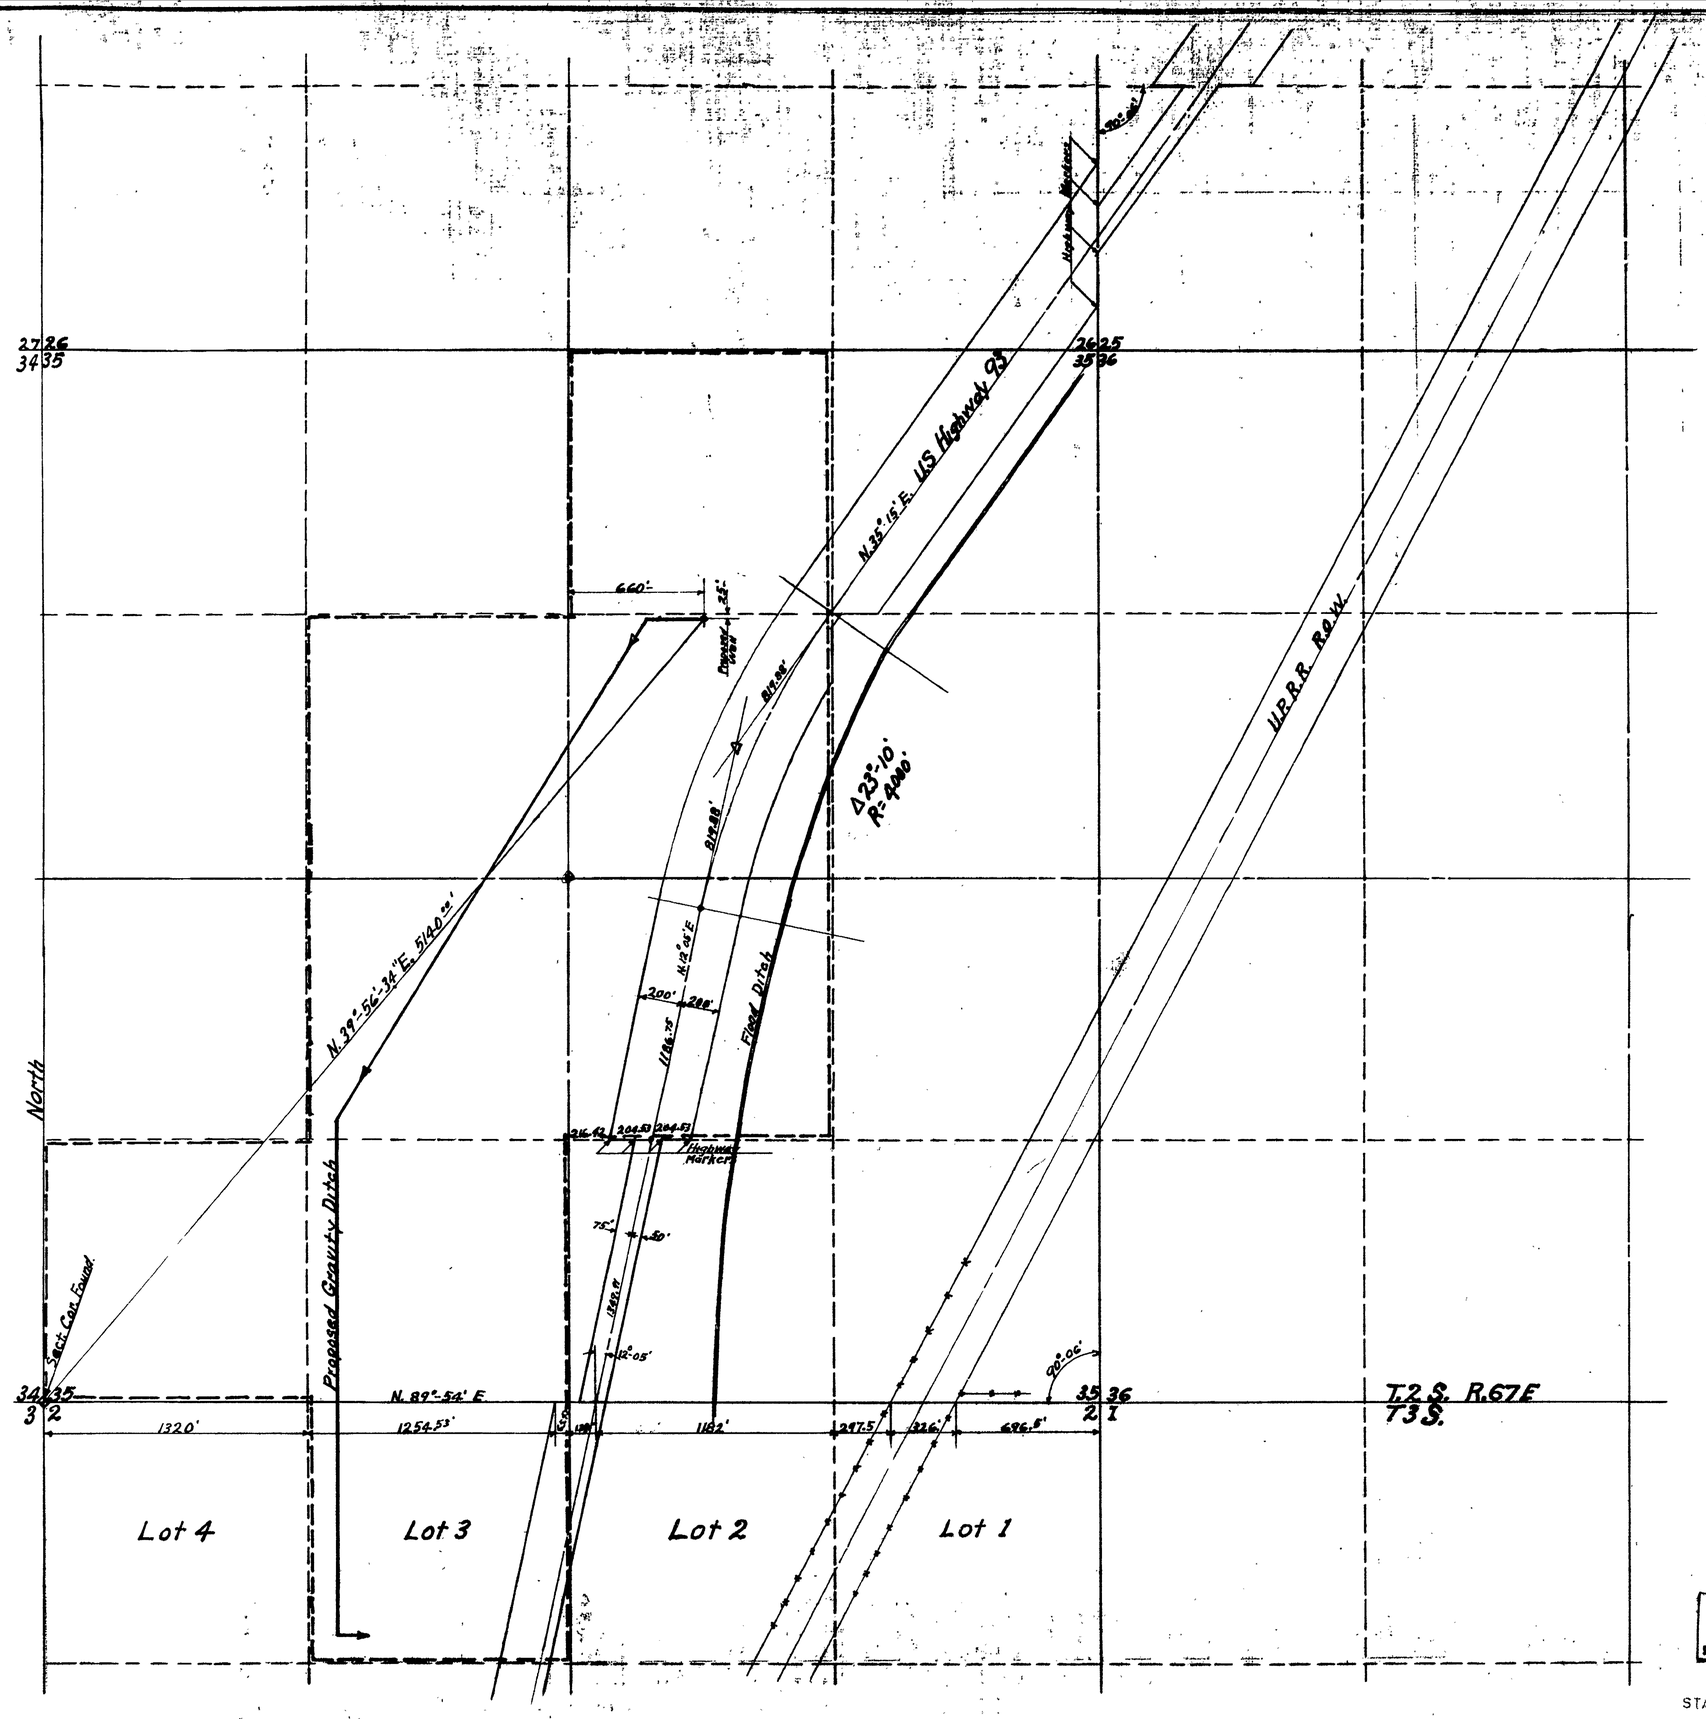

State Of Nevada }SS
County Of Lincoln }

I, C.E. McGuire, Being First Duely Sworn Depose And Say That This Map Consisting Of One Sheet Has Been Correctly Drawn To The Designated Scale From Field Notes Of A Survey Made By Me Between The 16th Day Of June And The 1st Day Of October 1958, That It Truly And Correctly Represents The Proposed Location And Extent Of The Works Used To Divert Water From Underground Through A Well In Lincoln County By Hildred M. Hyde And Ellen McGuire Hamilton For Irrigation Purposes, That The Proposed Point Of Diversion, The Approximate Location And Size Of Diverting Channel, The Location And Names Of All Other Works Which Will Cross Or Connect With The Proposed Works, And The Boundaries Of All Lands Shown By 40-Acre Subdivisions The Areas Proposed To Be Irrigated Are Fully And Correctly Designated Thereon.

C. E. McGuire
Nevada State Water Right Surveyor

Subscribed And Sworn To Before Me
This 5th Day Of March 1962

Margaret Maese
Notary Public
State Of Arizona
County Of Cochise.

My Commission Expires December 27, 1965

0 500 1000 1500
Feet

FILED
Mar. 13 1962
STATE ENGINEER'S OFFICE

OFFICE
STATE ENGINEER
1962 MAR 13 AM 10 31

MAP
TO ACCOMPANY APPLICATION TO
APPROPRIATE WATER FOR IRRIGATION
BY Hildred M. Hyde
Ellen McGuire Hamilton.
UNDERGROUND

19546 19546