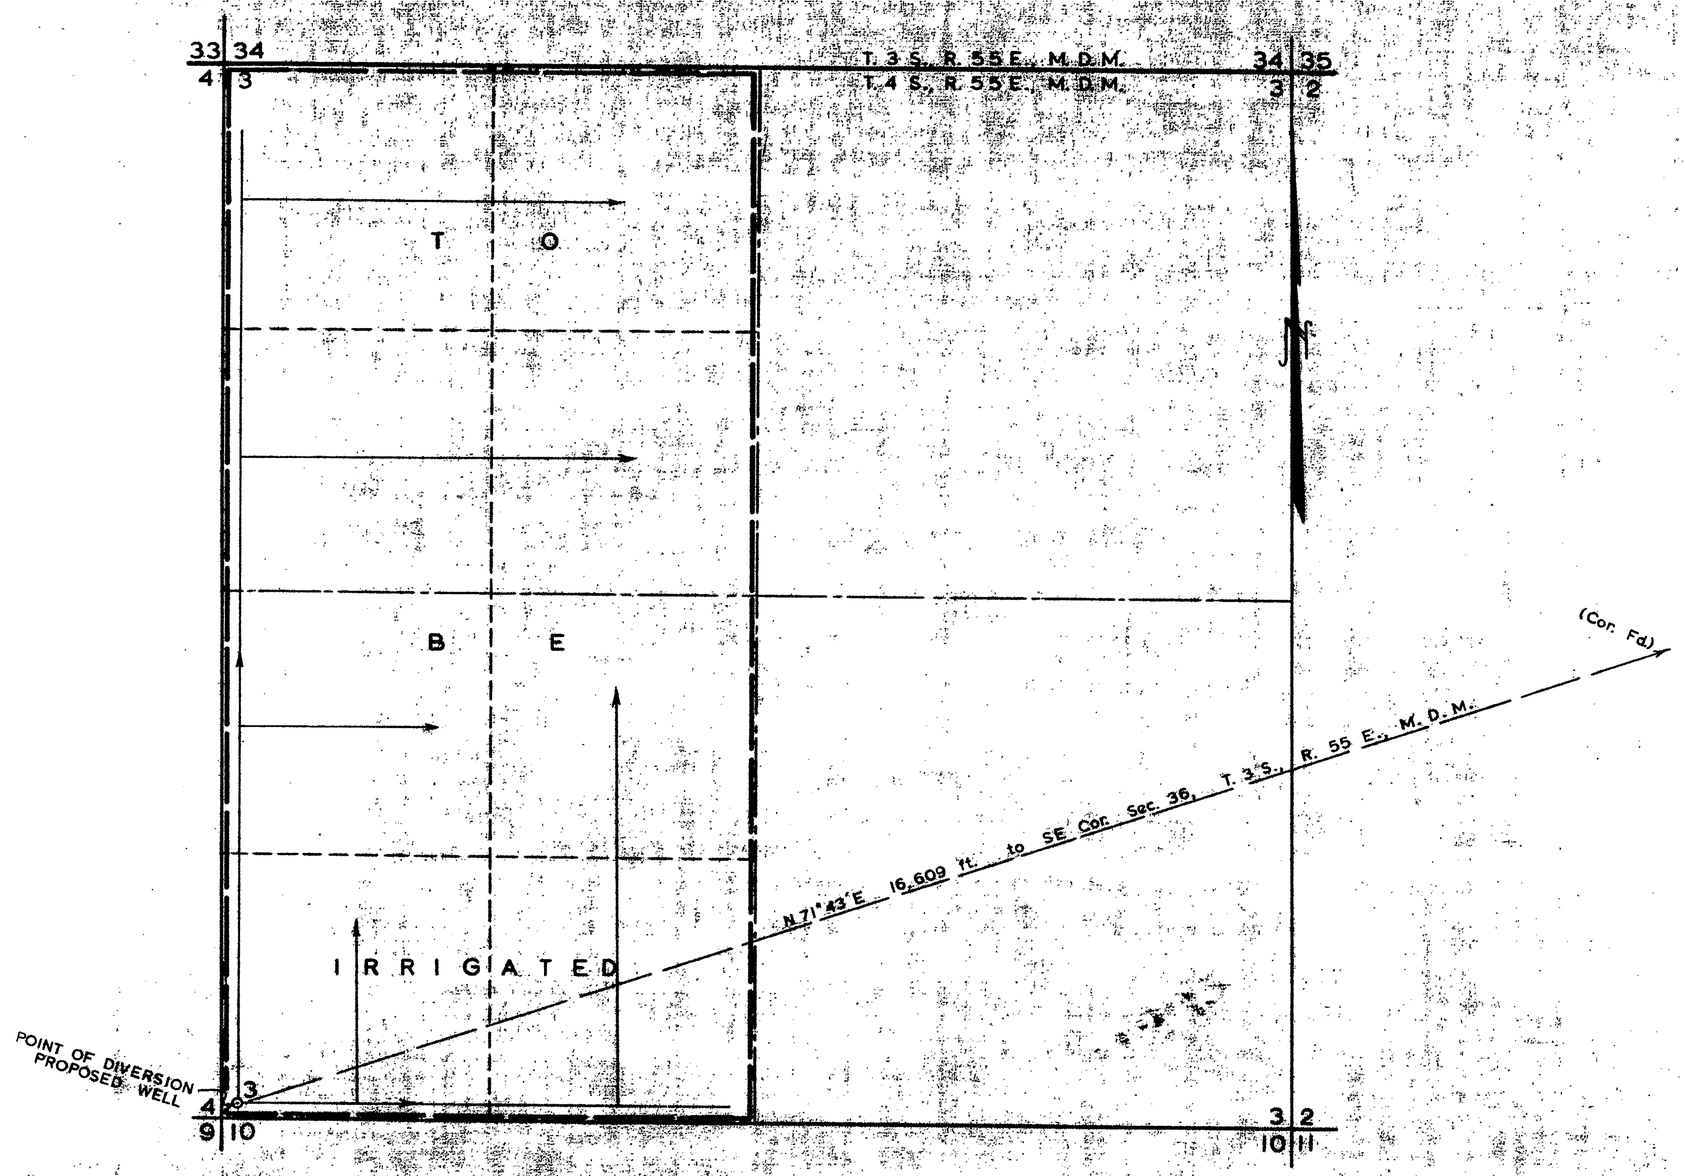

STATE OF NEVADA
COUNTY OF NYE } SS

I, Harry H. Hughes, being first duly sworn, depose and say that this map, consisting of one sheet, has been correctly drawn to the designated scale from field notes of a survey made by me (or under my supervision and direction) between the 3rd day of May and the 4th day of May, 1961; that it truly and correctly represents the proposed location and extent of the works used to divert water from an underground source, in Lincoln County, by William W. Pidcoe, for irrigation and domestic purposes. That the proposed point of diversion, the approximate location and size of the diverting channel, all reservoirs or basins, the location and names of all other works which will cross or connect with the proposed works; and the boundary of all lands, showing by 40-acre subdivisions the areas proposed to be irrigated, are fully and correctly designated thereon.

Harry H. Hughes
State Water Right Surveyor

Subscribed and sworn to before me
this 4th day of May, 1961
M. Allen Jacobson
Notary Public in and for Nye County, Nevada
My Commission Expires June 23, 1962

SCALE 1 in. = 400 ft.

0 400 800 1200 1600

OFFICE
STATE ENGINEER
1961 MAY 5 AM 10 47

FILED
May 5, 1961

MAP TO ACCOMPANY
APPLICATION TO APPROPRIATE WATER
FOR
IRRIGATION & DOMESTIC
BY
WILLIAM W. PIDCOE JR.
FROM
UNDERGROUND SOURCE

21235 19561