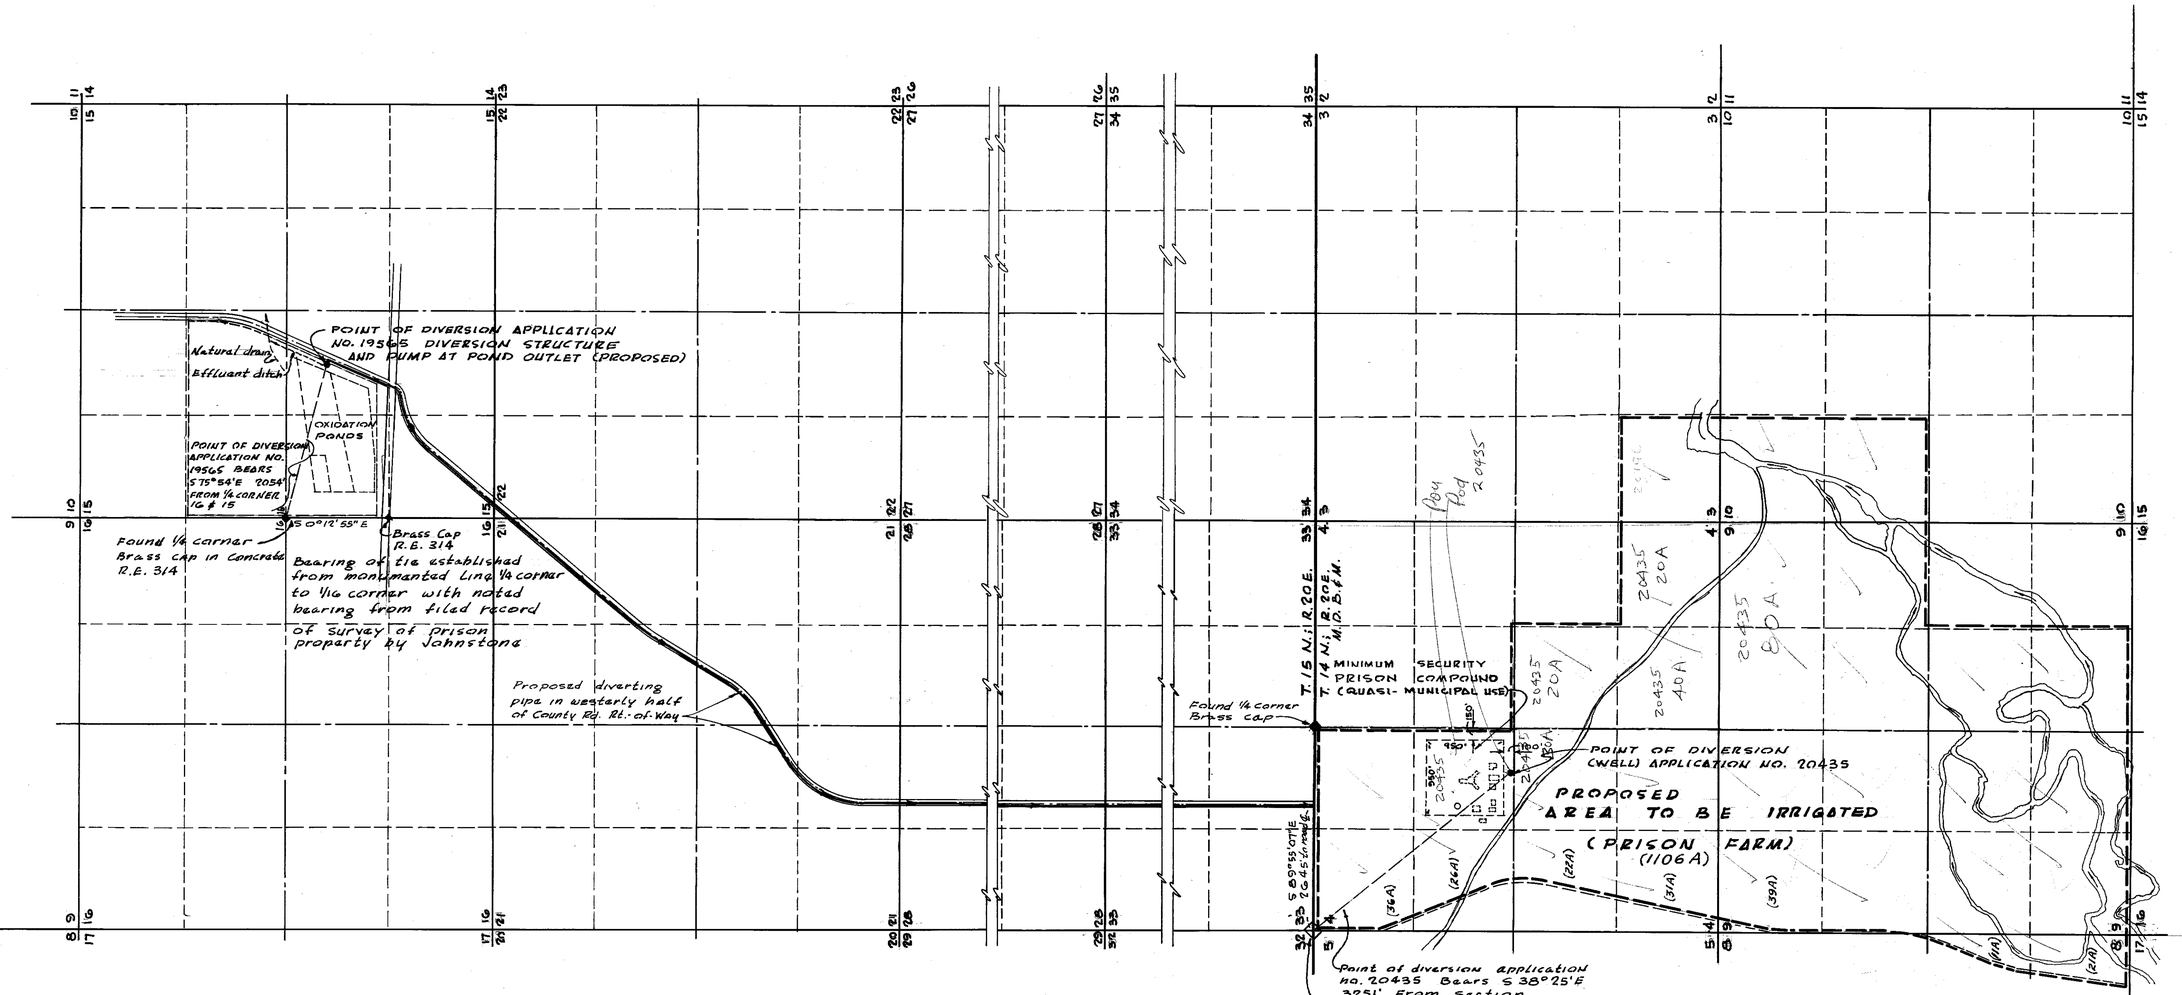

STATE OF NEVADA
County of Ormsby---------- } S.S.

I, J.N. Littlefield, being first duly sworn, depose and say that this map, consisting of one sheet, has been correctly drawn to the designated scale from recorded data and field notes of a survey made by me on 18 June 1962; that it truly and correctly represents the proposed location and extent of works used to divert water from Carson City Sewage Treatment Plant Effluent and Underground Sources in Ormsby County by the State of Nevada for Irrigation, and domestic uses. That the points of diversion, the location of diverting channels or other conduits, the places and manner of use, and the location and names of all other works or streams which are crossed by or connected with the said works, are fully and correctly designated thereon.

J. N. Littlefield
STATE WATER RIGHT SURVEYOR

Subscribed and Sworn to before me this 28th day of June 1962

Sylvia C. Stoddard NOTARY PUBLIC IN AND FOR ORMSBY COUNTY, NEVADA
MY COMMISSION EXPIRES 13 SEPTEMBER 1965

FILED
July 5, 1962
STATE ENGINEER'S OFFICE

CERTIFICATE No. 6396 ISSUED 11-28-

MAP TO ACCOMPANY APPLICATIONS TO APPROPRIATE WATER FOR IRRIGATION, AND GENERAL DOMESTIC (PRISON COMPOUND) USES BY THE STATE OF NEVADA FROM SEWER TREATMENT PLANT EFFLUENT AND UNDERGROUND SOURCES IN ORMSBY CO.

NEVADA-STATE PLANNING BOARD M.M.

78898 61398 61369 20796 20435 19565 - File under