T 20 N R 53 E M.D. B&M

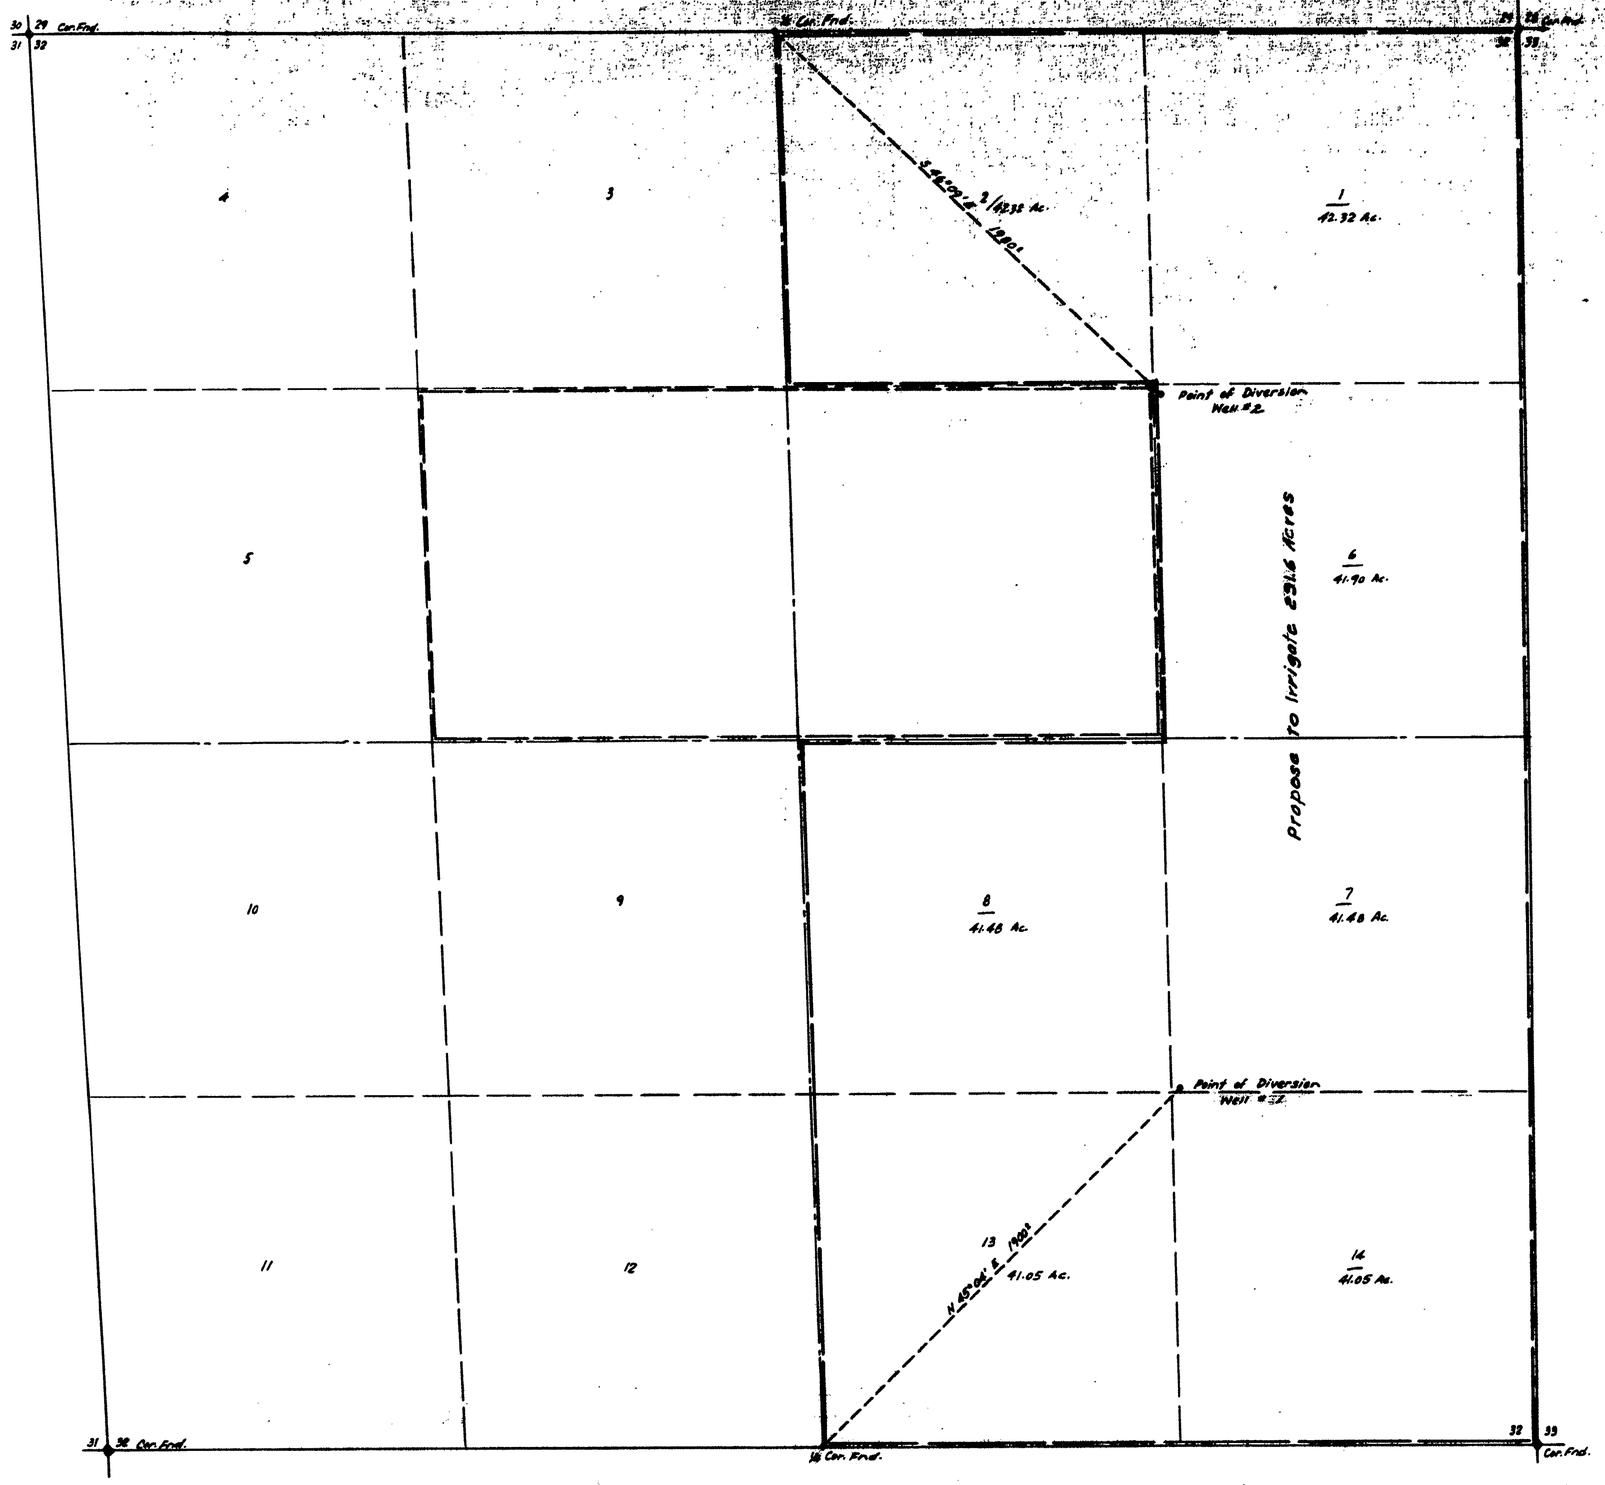

STATE OF NEVADA
COUNTY OF ELKO } ss

I, W.H. Settelmeyer, being first duly sworn, depose and say that this map, consisting of one sheet, has been correctly drawn to the designated scale from field notes of a survey made by me on the 27th day of September, 1961; that it truly and correctly represents the proposed location and extent of the works used to divert water from an underground source in Eureka County by Marie C. Collingwood for irrigation purposes. That the proposed point of diversion, the approximate location and size of the diverting channel, all reservoirs and basins, the location and names of all other works which will cross or connect with the proposed works, and the boundary of all lands, shown by 40-acre subdivisions, areas proposed to be irrigated, are fully and correctly shown thereon.

W.H. Settelmeyer
State Water Right Surveyor

Subscribed and sworn to before me
this 9th day of October 1961

Frank Weinmann
Notary Public in and for Elko County, Nevada.
My commission expires February 3, 1963.

0 100 200 500 1000 1500
Scale: 1 inch = 300 feet

FILED
Jan. 31, 1962
STATE ENGINEER'S OFFICE

STATE ENGINEER
1962 JAN 31 AM 11 53

MAP
TO ACCOMPANY APPLICATION TO APPROPRIATE WATER FOR IRRIGATION BY MARIE C. COLLINGWOOD FROM UNDERGROUND SOURCES

19580