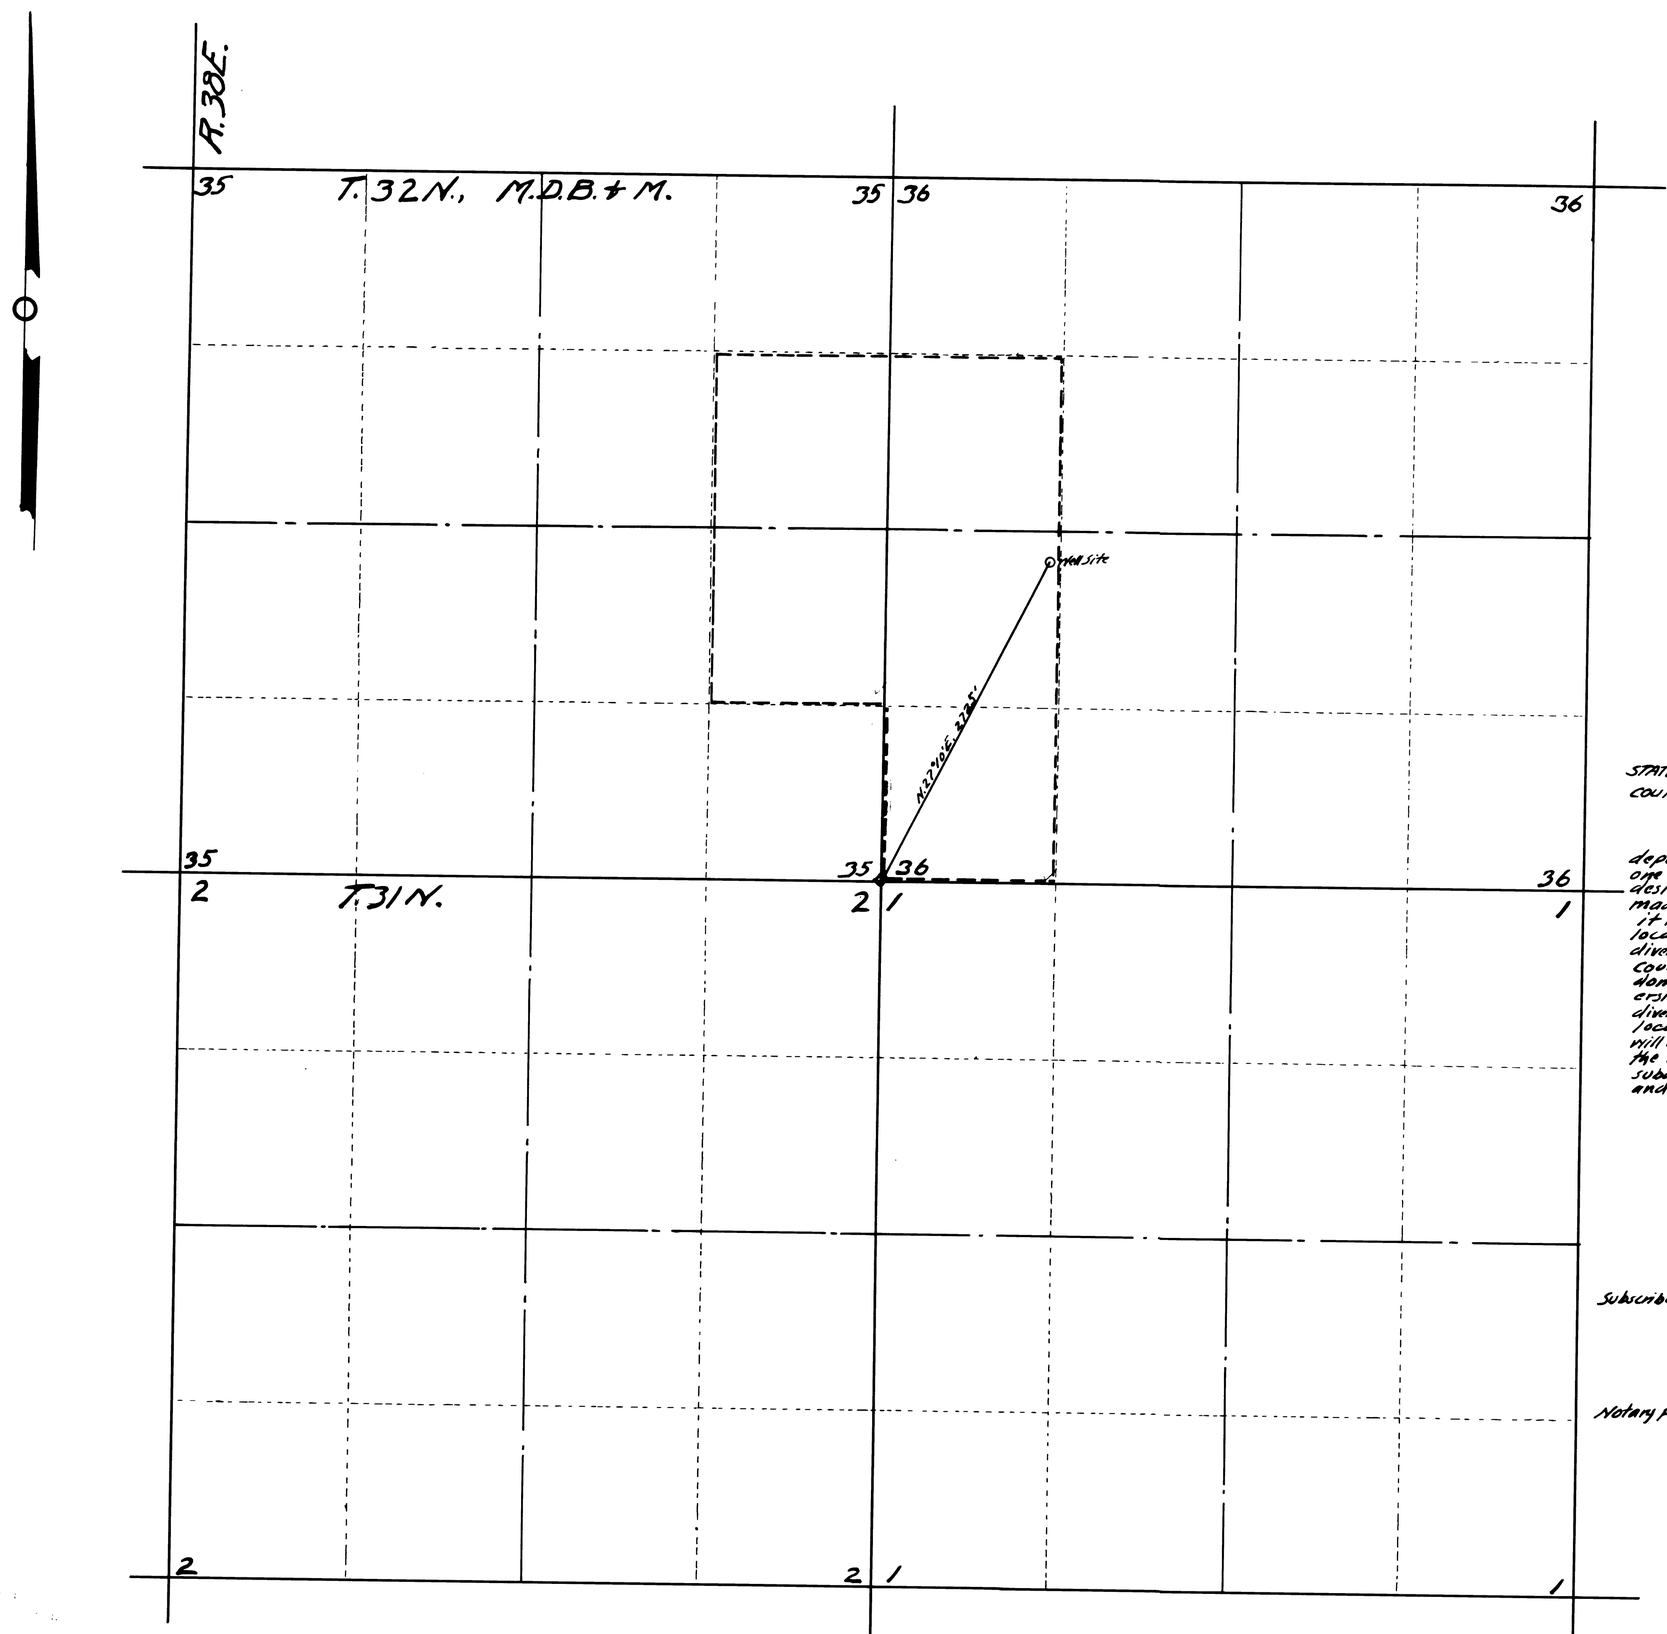

STATE OF NEVADA
COUNTY OF HUMBOLDT } S.S.

I, A.V. Tallman, being first duly sworn, depose and say that this map, consisting of one sheet, has been correctly drawn to the designated scale from field notes of a survey made by me on the 16th day of February, 1961. That it truly and correctly represents the proposed location and extent of the works used to divert water from underground in Pershing County by Henry Leland Berk for Irrigation and domestic purposes. That the proposed point of diversion, the approximate location and size of the diverting channel, all reservoirs or basins, the location and names of all other works which will cross or connect with the proposed works, and the boundary of all lands, showing by 40 acre subdivisions the areas to be irrigated, are fully and correctly designated thereon.

A.V. Tallman
STATE WATER RIGHT SURVEYOR.

Subscribed and sworn to before me this 18th day of February, 1961.

John F. Zimbi
Notary Public in and for Humboldt County, Nevada.
My Commission Expires June 21, 1964

scale 1"=600'

MAP

TO ACCOMPANY APPLICATION TO APPROPRIATE WATER FROM UNDERGROUND FOR IRRIGATION AND DOMESTIC USE BY HENRY LELAND BERK.

FILED
Feb. 20, 1961
STATE ENGINEER'S OFFICE

1961 FEB 20 PM 1 45

19581

19581