STATE OF NEVADA
County of White Pine } ss.

I, Robert W. Millard, being first duly sworn, depose and say that this map, consisting of one sheet, has been correctly drawn to the designated scale from field notes of a survey made under my supervision and direction between the 28th and 30th days of November, 1960; that it truly and correctly represents the proposed location and extent of the works used to divert water from PARIS CREEK in WHITE PINE County, by BERTRAND PARIS, JR. for irrigation purposes. That the proposed point of diversion, the approximate location and size of the diverting channel, all reservoirs or basins, the location and names of all other works which will cross or connect with the proposed works, and the boundary of all lands, showing by 40-acre subdivisions the areas proposed to be irrigated, are fully and correctly designated thereon.

State Water Right Surveyor

Subscribed and sworn to before me this 14th day of December 1960.

Margaret K. Millard
Notary Public in and for White Pine County, Nevada

My commission expires February 25, 1961

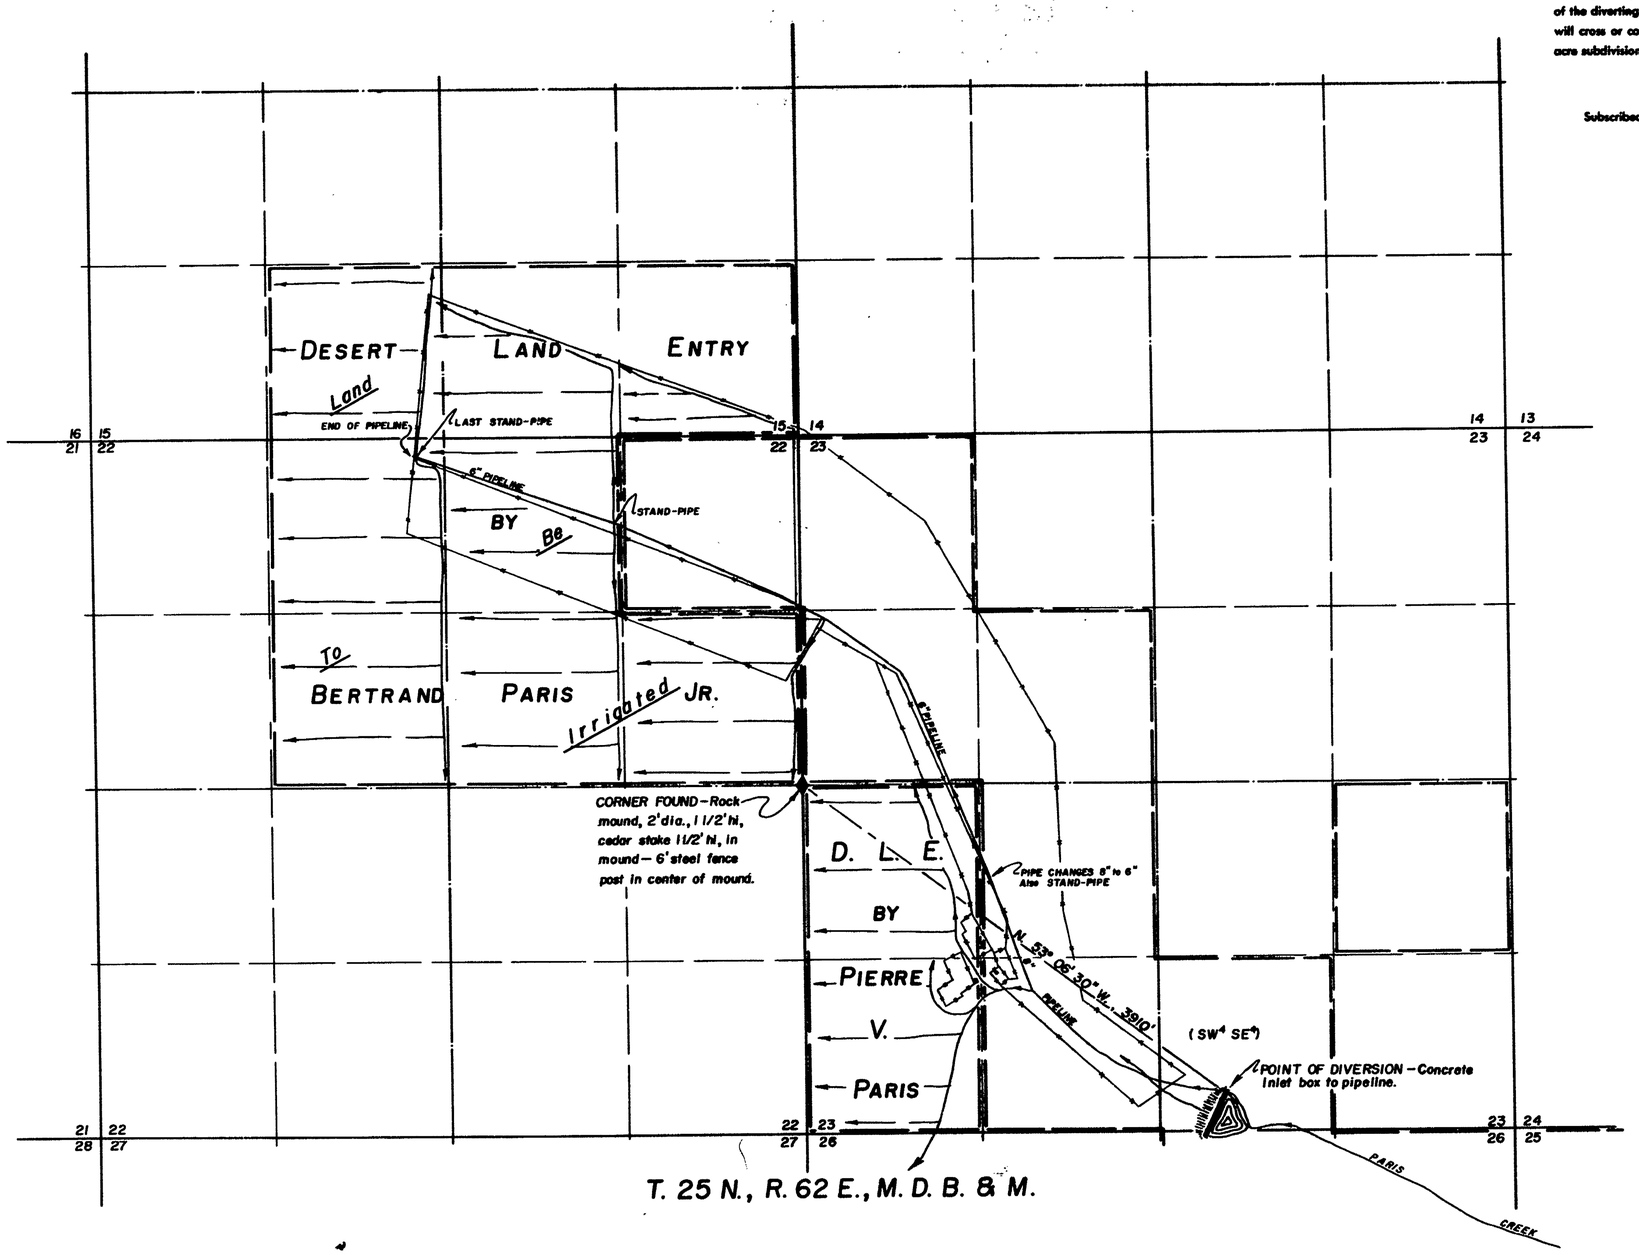

0 600 1200 1800 2400
SCALE — 1 IN. = 600 FT.

OFFICE
ENGINEER
1961 FEB 16 AM 10 58

FILED
Feb. 16. 1961
STATE ENGINEER'S OFFICE

MAP TO ACCOMPANY APPLICATION TO APPROPRIATE WATER

FOR IRRIGATION

BY BERTRAND PARIS, JR.

FROM PARIS CREEK

SURVEYED BY F. W. MILLARD & SON ELY, NEVADA
12/5/60

19585

19585