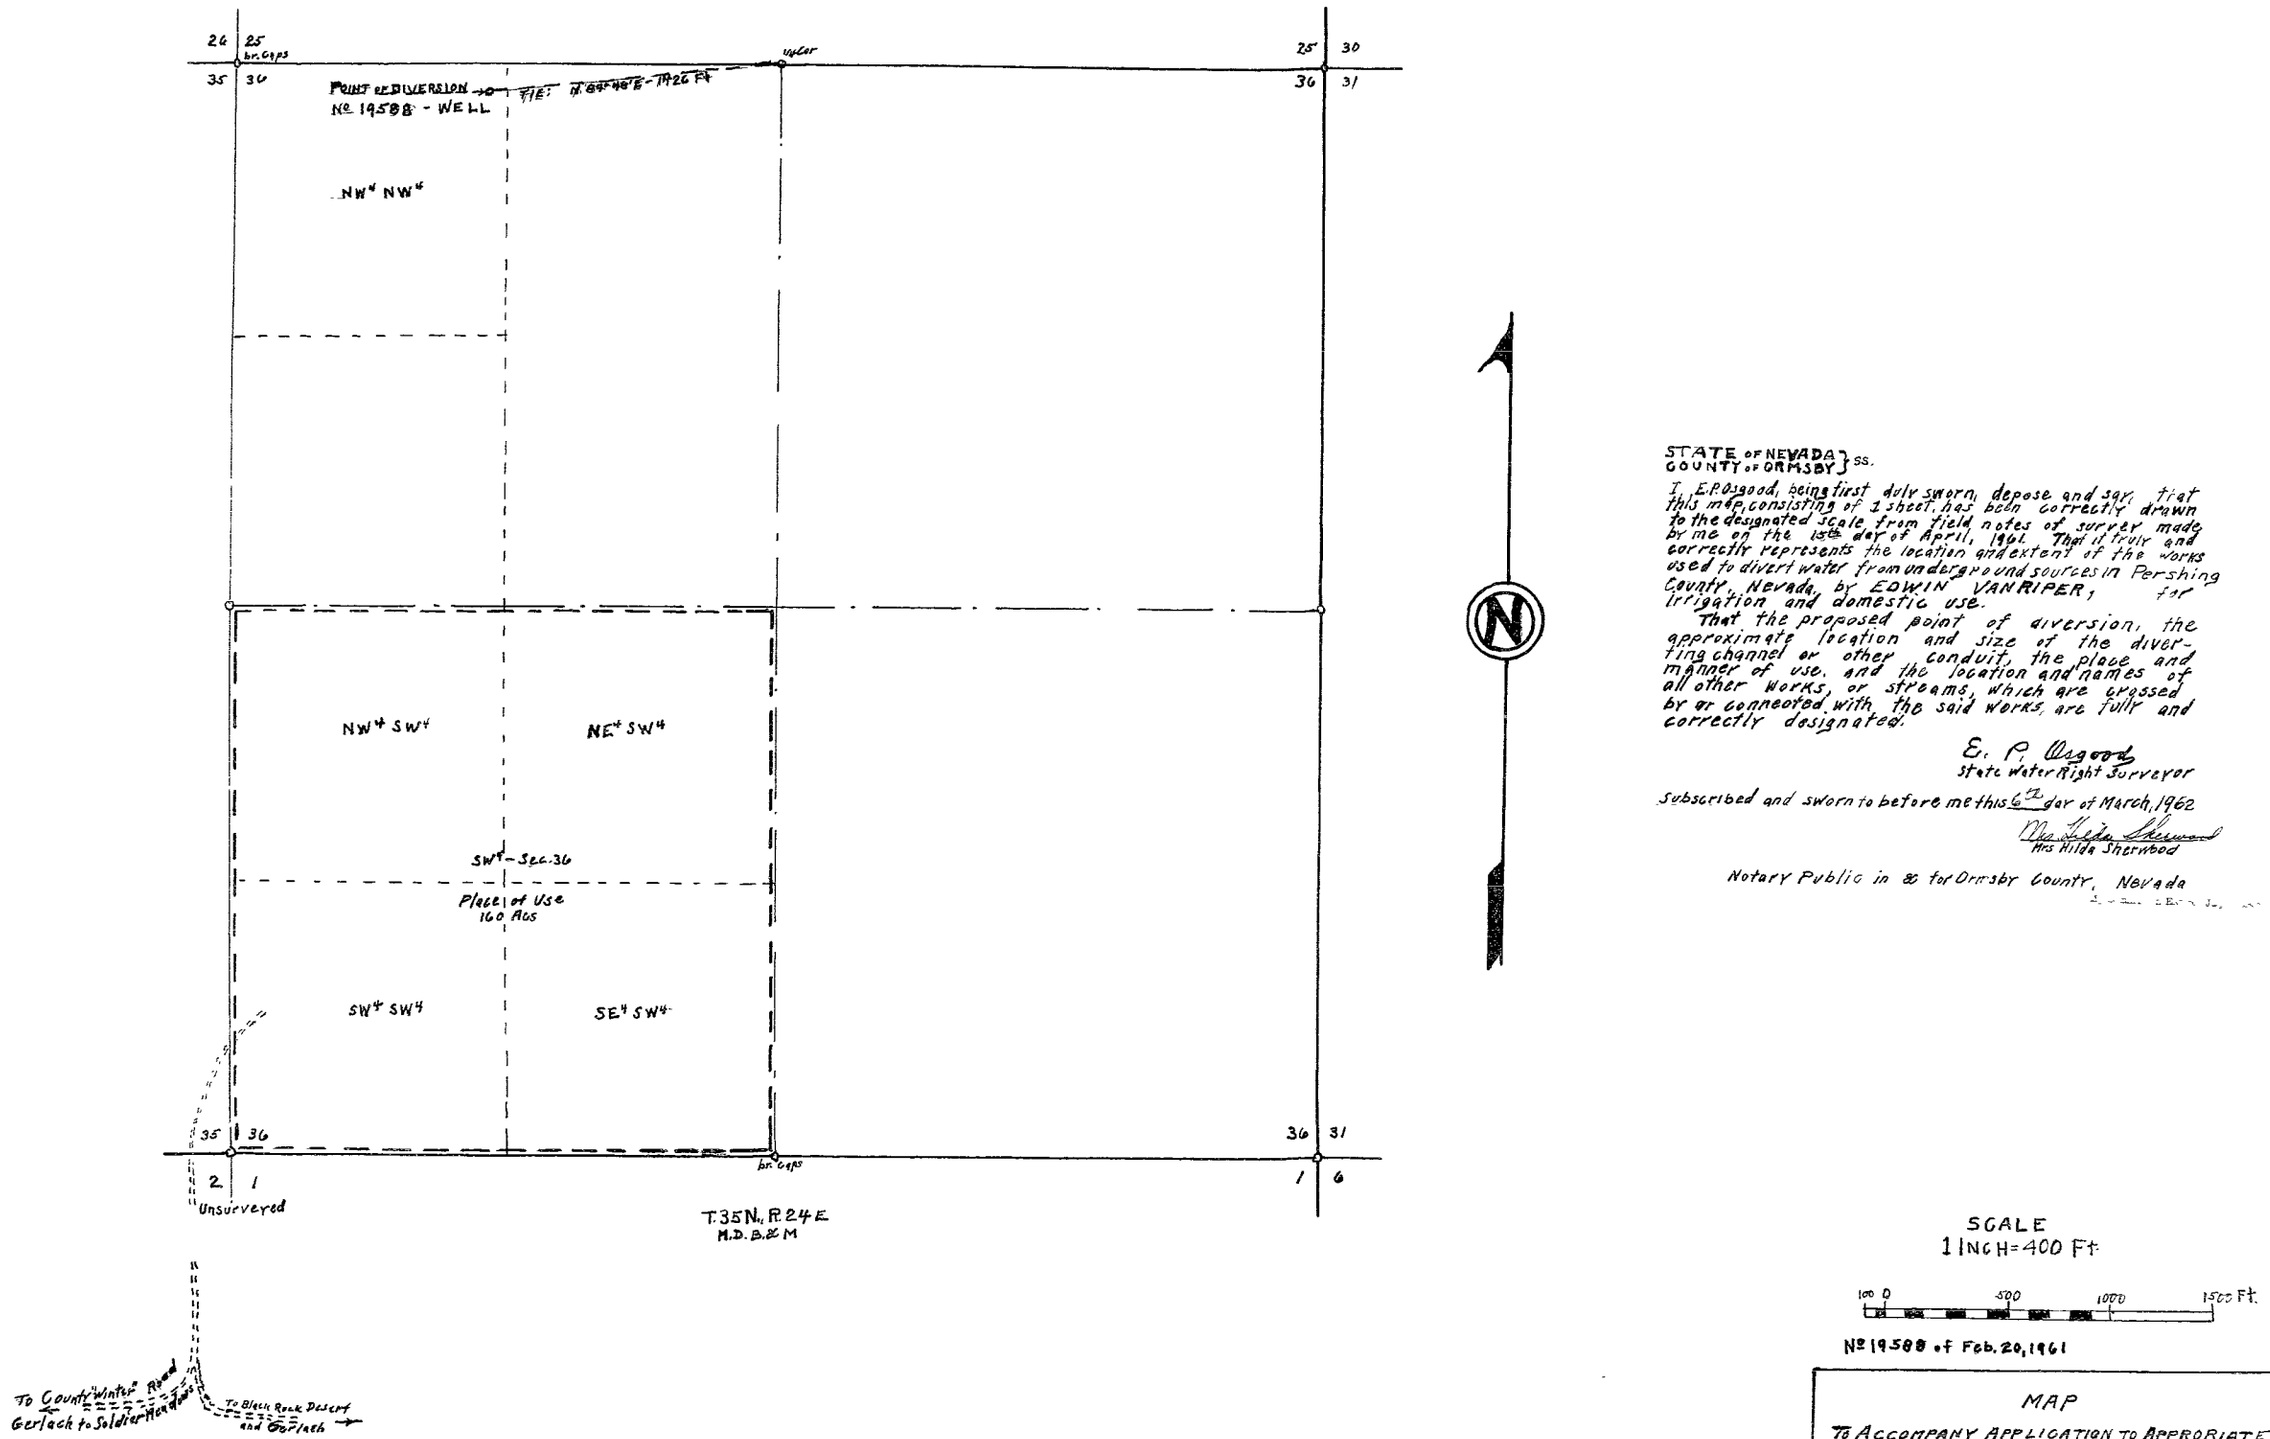

STATE OF NEVADA }
COUNTY OF ORMSBY } ss.

I, E.P. Osgood, being first duly sworn, depose and say, that this map, consisting of 1 sheet, has been correctly drawn to the designated scale from field notes of survey made by me on the 15th day of April, 1961. That it truly and correctly represents the location and extent of the works used to divert water from underground sources in Pershing County, Nevada, by EDWIN VAN RIPER, for Irrigation and domestic use.

That the proposed point of diversion, the approximate location and size of the diverting channel or other conduit, the place and manner of use, and the location and names of all other works, or streams, which are crossed by or connected with the said works, are fully and correctly designated.

E. P. Osgood
State Water Right Surveyor

Subscribed and sworn to before me this 6th day of March, 1962

Mrs Hilda Sherwood
Mrs Hilda Sherwood

Notary Public in & for Ormsby County, Nevada

SCALE
1 INCH = 400 Ft

100 0 500 1000 1500 Ft.

№ 19588 of Feb. 20, 1961

OFFICE
STATE ENGINEER

1962 MAR 6 AM 11 07

FILED
Mar 6, 1962
STATE ENGINEER'S OFFICE

MAP
TO ACCOMPANY APPLICATION TO APPROPRIATE
WATER FOR IRRIGATION & DOMESTIC USE
EDWIN VAN RIPER
From Underground Water
Pershing County, Nevada

March 1962 E. P. Osgood, St. Wat. Rt. Sur.

19588