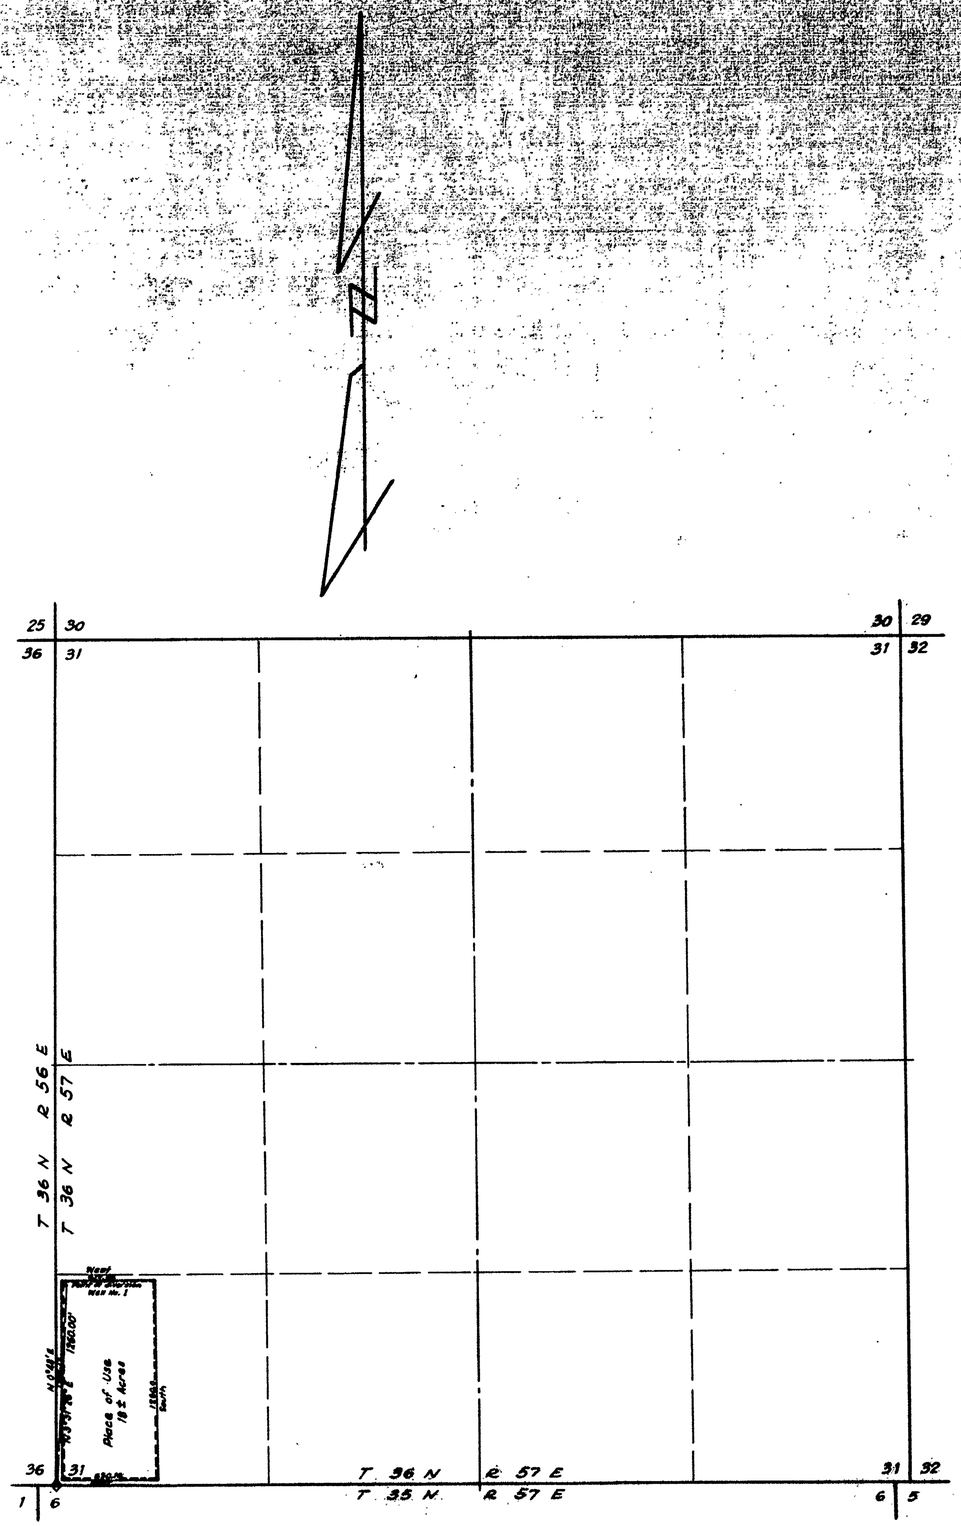

State of Nevada
County of Elko } ss

I, W.H. Settelmeyer, being first duly sworn, depose and say that this map, consisting of one sheet, has been correctly drawn to the designated scale from field notes of a survey made by me on the 21st day of January, 1961; that it truly and correctly represents the proposed location and extent of the works used to divert water from underground sources in ELKO County by ESTHER N. SKELTON for irrigation and domestic purposes. That the proposed point of diversion, the approximate location and size of the diverting channel, all reservoirs or basins, the location and names of all other works which will cross or connect with the proposed works, and the boundary of all lands, shown by 40-acre subdivisions the areas proposed to be irrigated, are fully and correctly designated thereon.

W.H. Settelmeyer
State Water Right Surveyor

Subscribed and sworn to before me this 5th day of March 1962.

Frank Wimmer
Notary Public in and for Elko County, Nevada
My Commission expires Feb. 3, 1963.

0 100 200 500 1000 1500 2000

Scale: 1 in. = 500 ft.

OFFICE
STATE ENGINEER

FILED
Mar. 6, 1962
STATE ENGINEER'S OFFICE

MAP
To Accompany Application
To Appropriate Water for
Irrigation & Domestic
by ESTHER N. SKELTON
From Underground Sources

28594 19589 - File Under