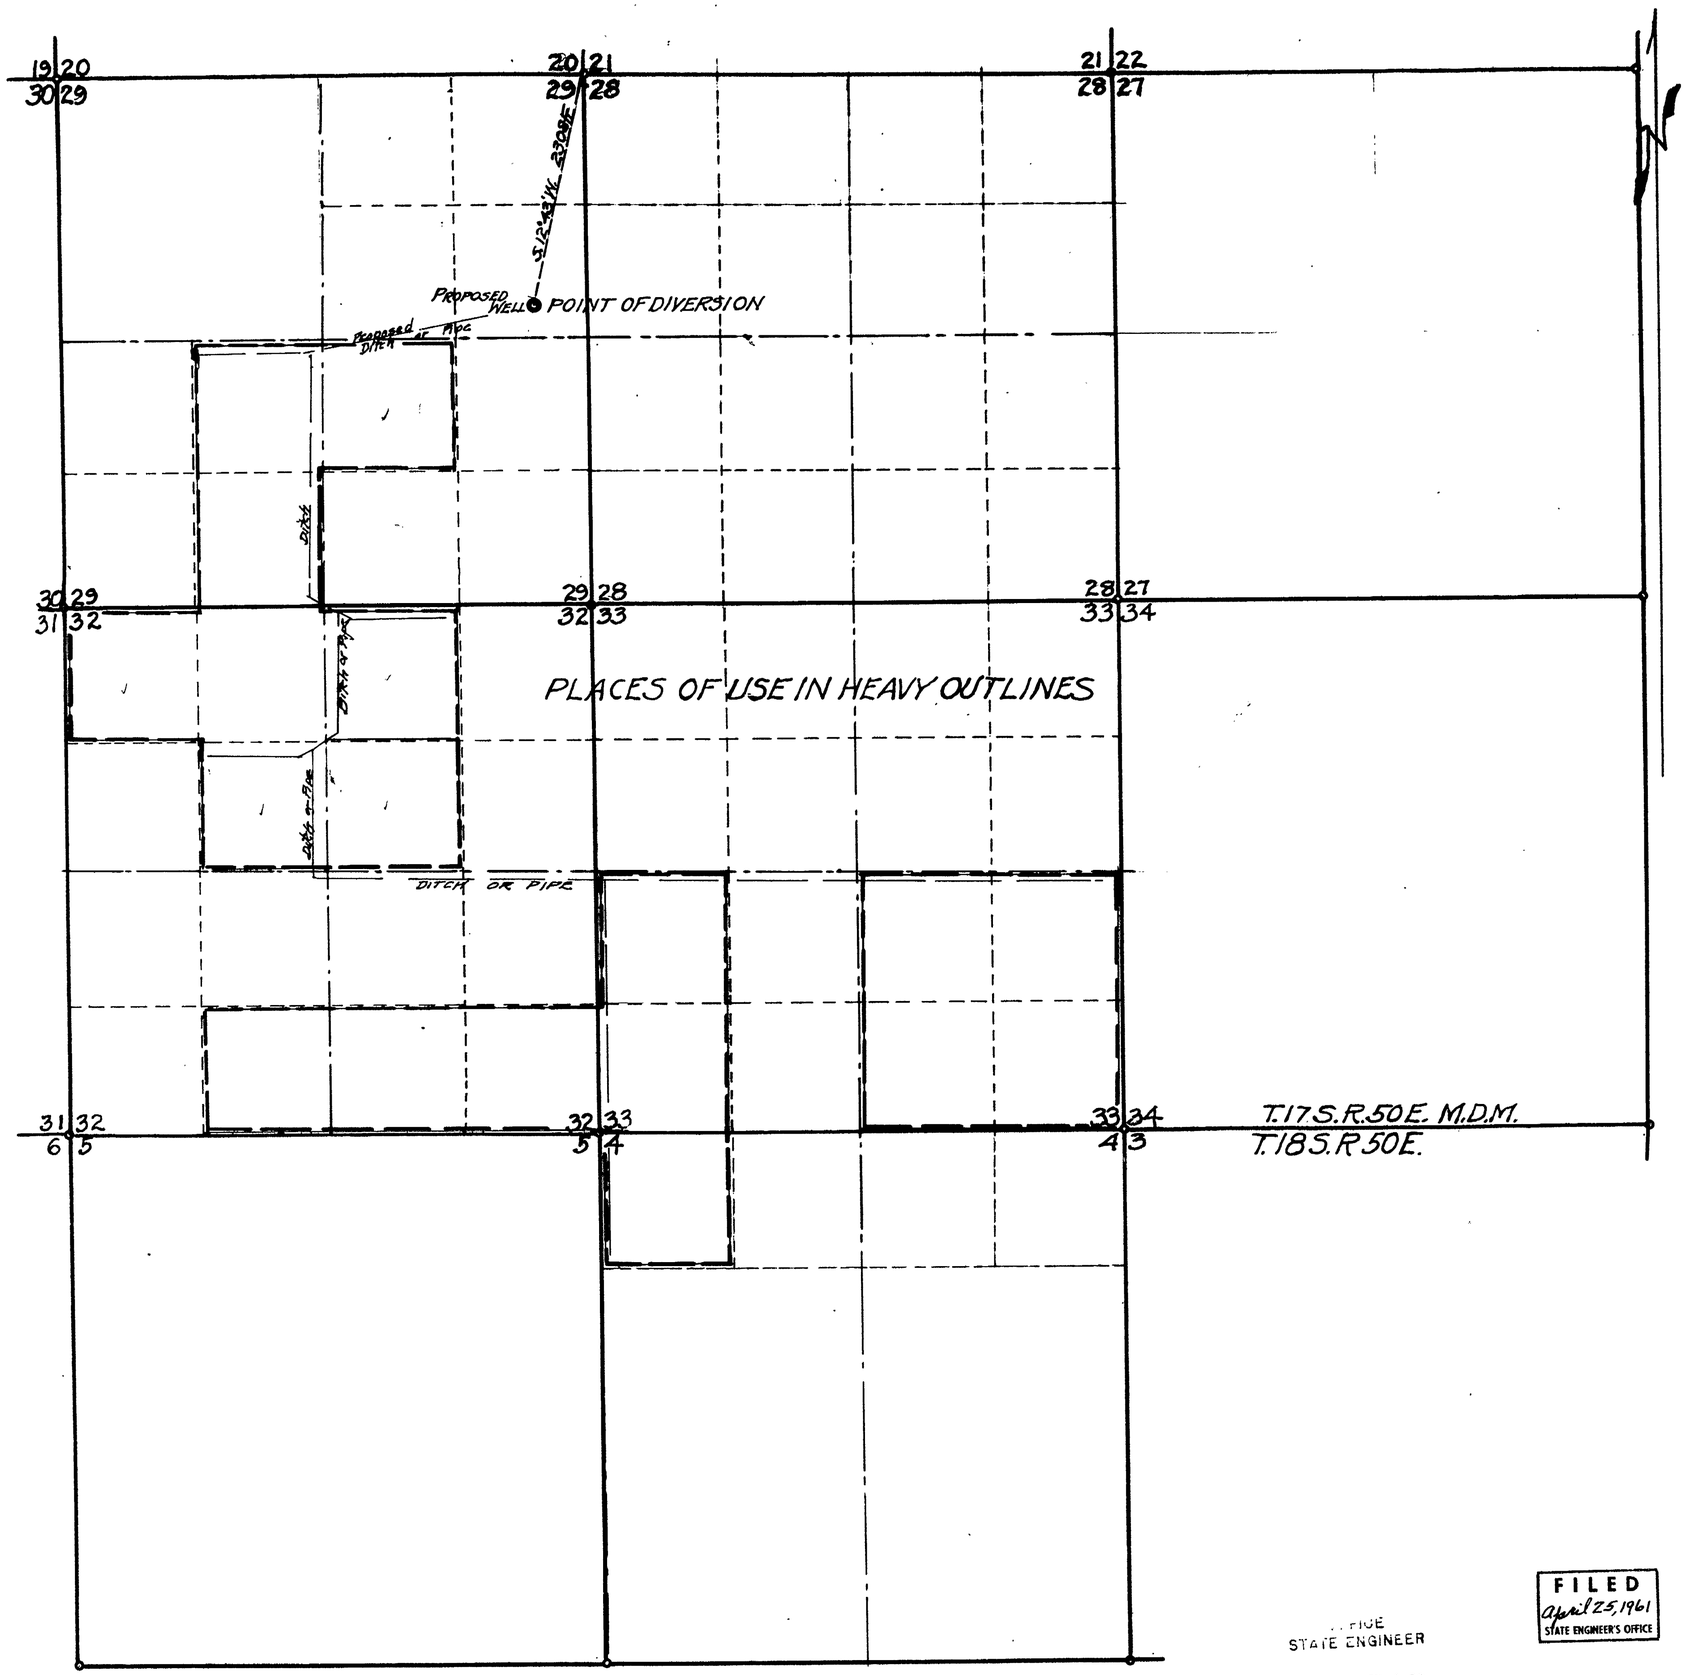

State of Nevada }
County of Mineral } ss.

I, L.B. Spencer, being duly sworn, depose and say that this map has been correctly drawn to the designated scale from the field notes of a survey made by me March 22-24th 1961; that it truly and correctly shows the extent of the proposed works used to divert the water from Underground in Nye County for Irrigation & domestic purposes by Nye County Land Company. That the Point of Diversion and the Place of Use and all other works are fully and correctly shown

L.B. Spencer
State Water-Right Surveyor

Subscribed and sworn to before me this 24th day of April 1961

L.E. Rowlin
Notary Public in and for
Mineral County Nevada

25423

FILED
April 25, 1961
STATE ENGINEER'S OFFICE

OFFICE
STATE ENGINEER
1961 APR 25 PM 4 28

MAP

To Accompany Application To Appropriate Water For Irrigation + Domestic Purposes By Nye County Land Company From Underground Source In Nye County, Nevada.

Scale 1" = 800 ft Surveyed Mar. 22-24-1961
By L.B. Spencer, St. W.R. Surveyor
Mina, Nevada.

25423 24743 19613 File Under