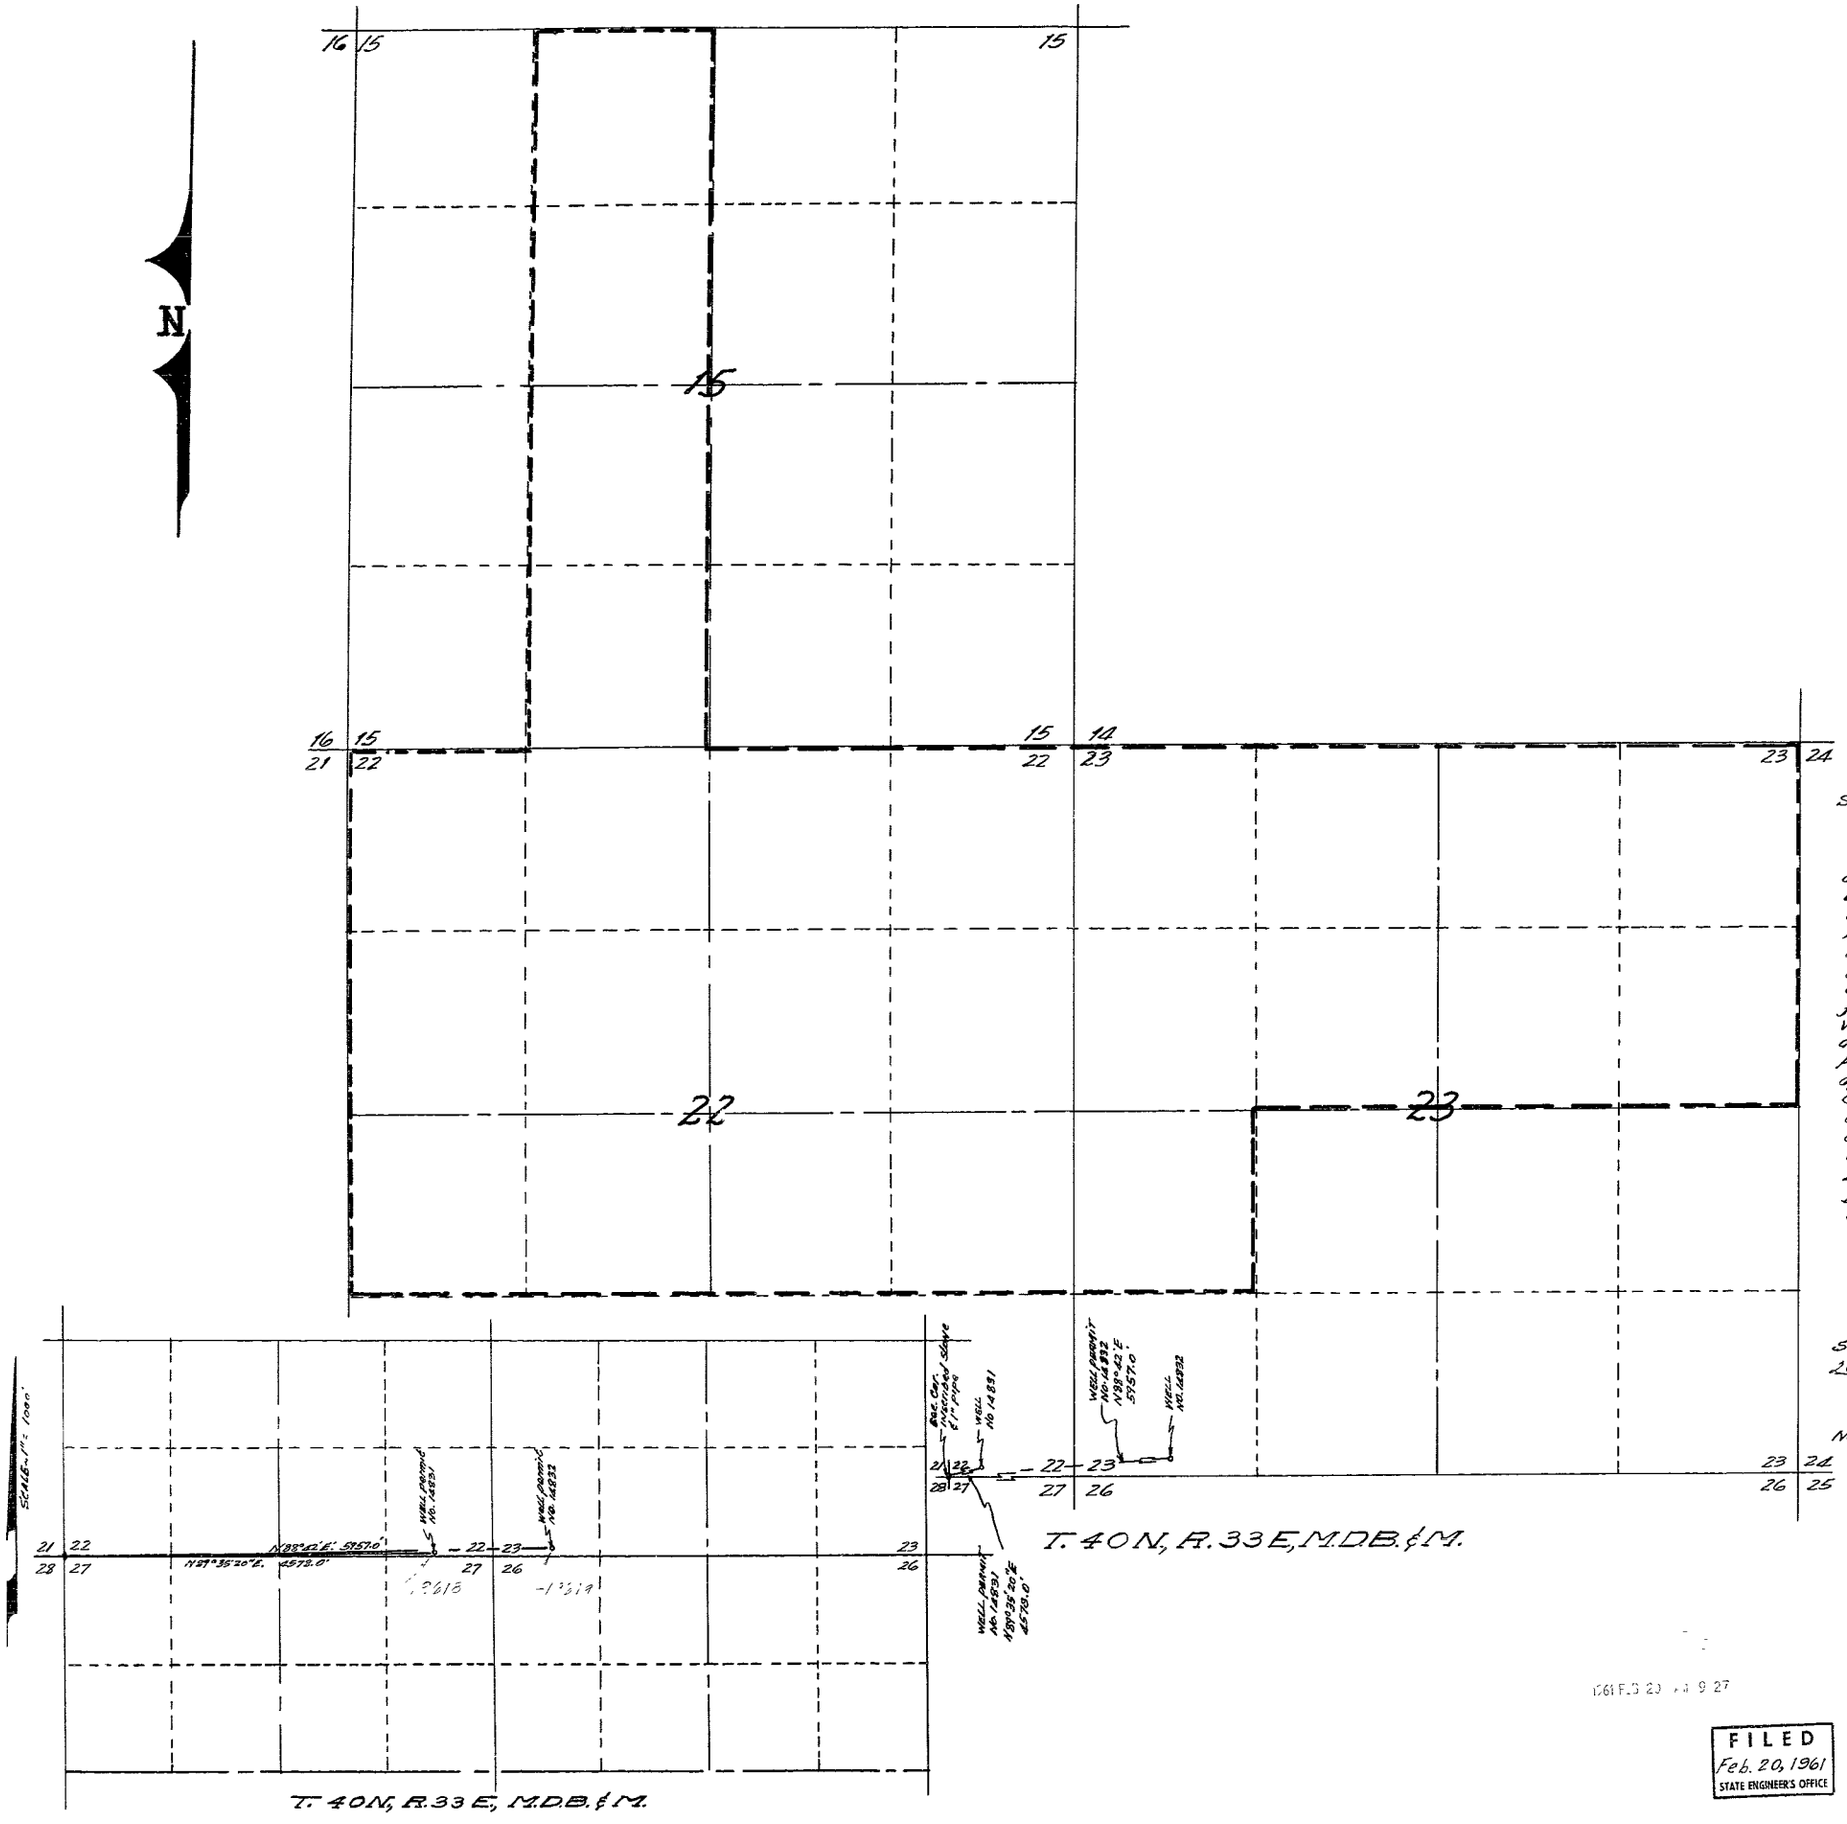

EXISTING PLACE OF USE UNDER PERMIT NO. 14831 — NO. 14832

STATE OF NEVADA
COUNTY OF HUMBOLDT } S.S

I, Richard M. Black, being first duly sworn depose and say that this map consisting of one sheet has been correctly drawn to the designated scale from field notes of a survey made by me between the 1st day of MAY and the 1st day of JULY, 1960. That it truly and correctly represents the location and extent of the works used to divert water from underground in Humboldt County by WILLIAM CLARNO, ARDELLIA CLARNO, WALTER CLARNO and CARRIE CLARNO for irrigation and domestic purposes. That the point of diversion, the approximate location and size of the diverting channel, all reservoirs or basins, the location and names of all other works which will cross or connect with the proposed works and the boundary of all lands, showing by 40 acre sub-divisions the areas proposed to be irrigated, are fully and correctly designated thereon.

Richard M. Black

Subscribed and sworn to before me this 20th day of February, 1961.

Mrs Hilda Sherwood
Notary Public in and for ORMSBY COUNTY, NEVADA

SCALE-1" = 600'

FILED
Feb. 20, 1961
STATE ENGINEER'S OFFICE

MAP

TO ACCOMPANY APPLICATION TO APPROPRIATE WATER FOR IRRIGATION & DOMESTIC USE BY WILLIAM CLARNO, ARDELLIA CLARNO, WALTER CLARNO AND CARRIE CLARNO FROM UNDERGROUND IN HUMBOLDT COUNTY.

19619 19618 File Under