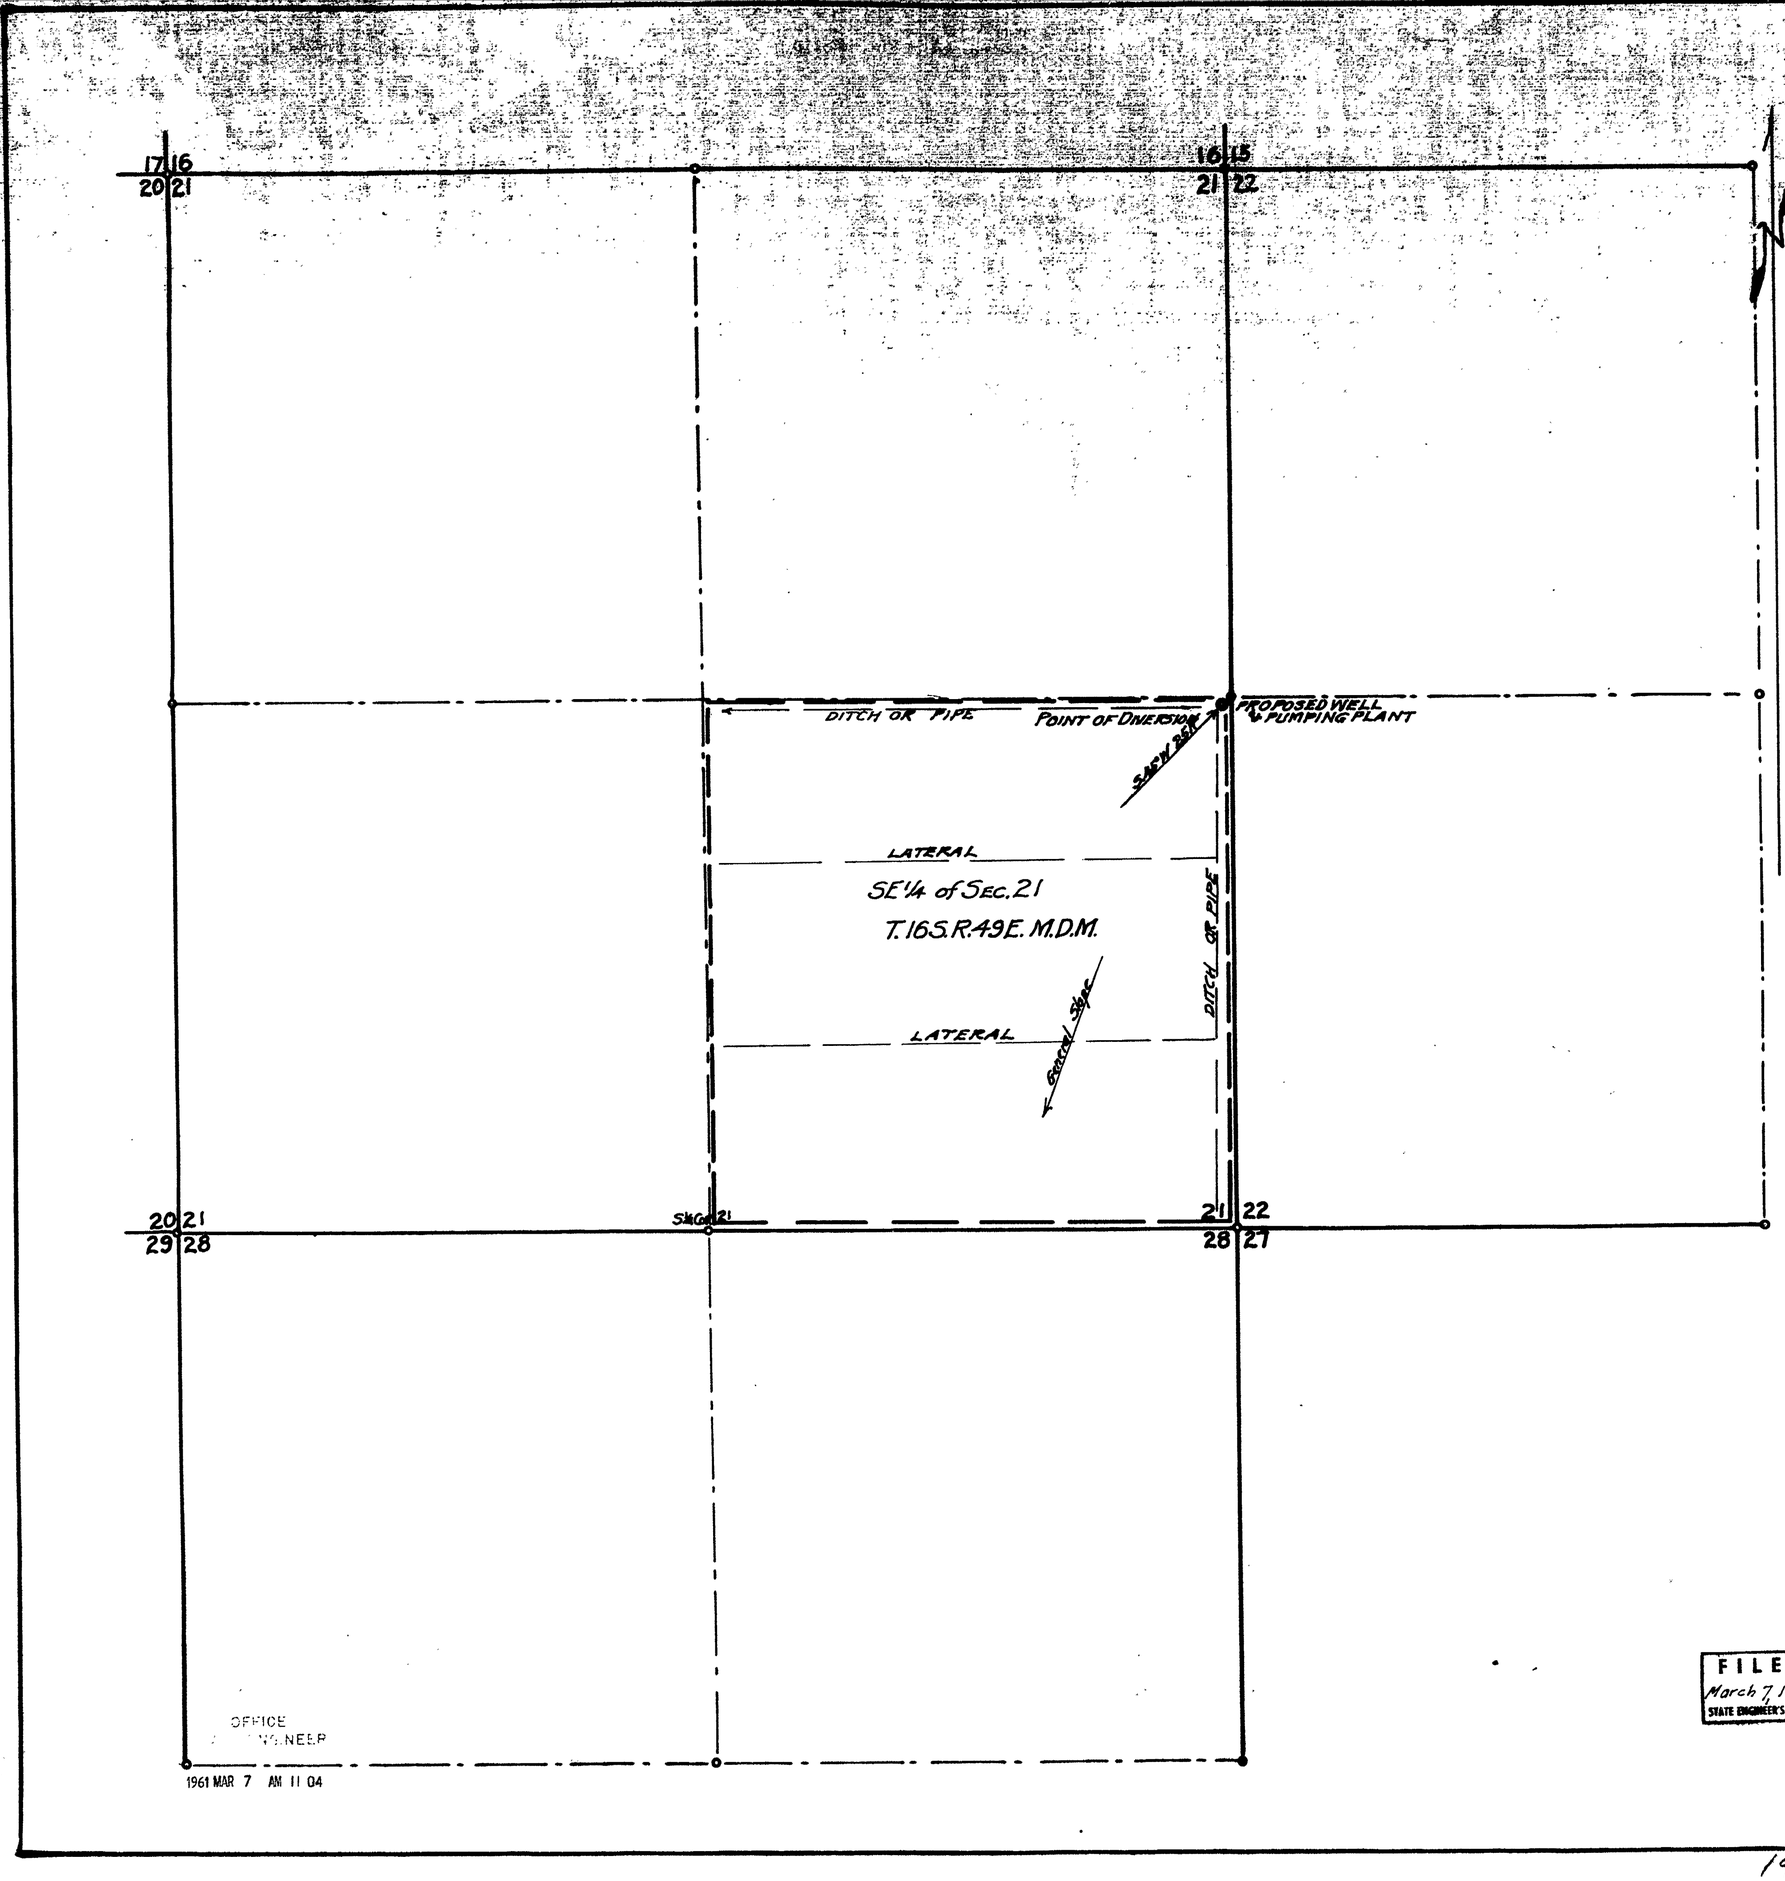

State of Nevada
County of Mineral } ss.

I, L. B. Spencer, being duly sworn, depose and say that this map has been correctly drawn to the designated scale from the field notes of a survey made by me February 27th 1961; that it truly and correctly shows the extent of the proposed works used to divert the water from Underground in Nye County for Irrigation & Domestic purposes by William B. De Luca That the Point of Diversion and the Place of Use and all other works are fully and correctly shown

L. B. Spencer
State Water-Right Surveyor

Subscribed and sworn to before me this 3rd day of March 1961

L. E. Pomeline
Notary Public in and for
County Nevada

FILED
March 7, 1961
STATE ENGINEER'S OFFICE

MAP
TO ACCOMPANY APPLICATION TO APPROPRIATE WATER FOR ~~IRRIGATION~~ DOMESTIC PURPOSES
BY WILLIAM B. DE LUCA
FROM UNDERGROUND SOURCE
IN NYE COUNTY, NEVADA.

SCALE 1" = 400 ft. SURVEYED February 27th 61
BY L. B. SPENCER, St. W.R. SURVEYOR
MINA, NEVADA.

19620

19620