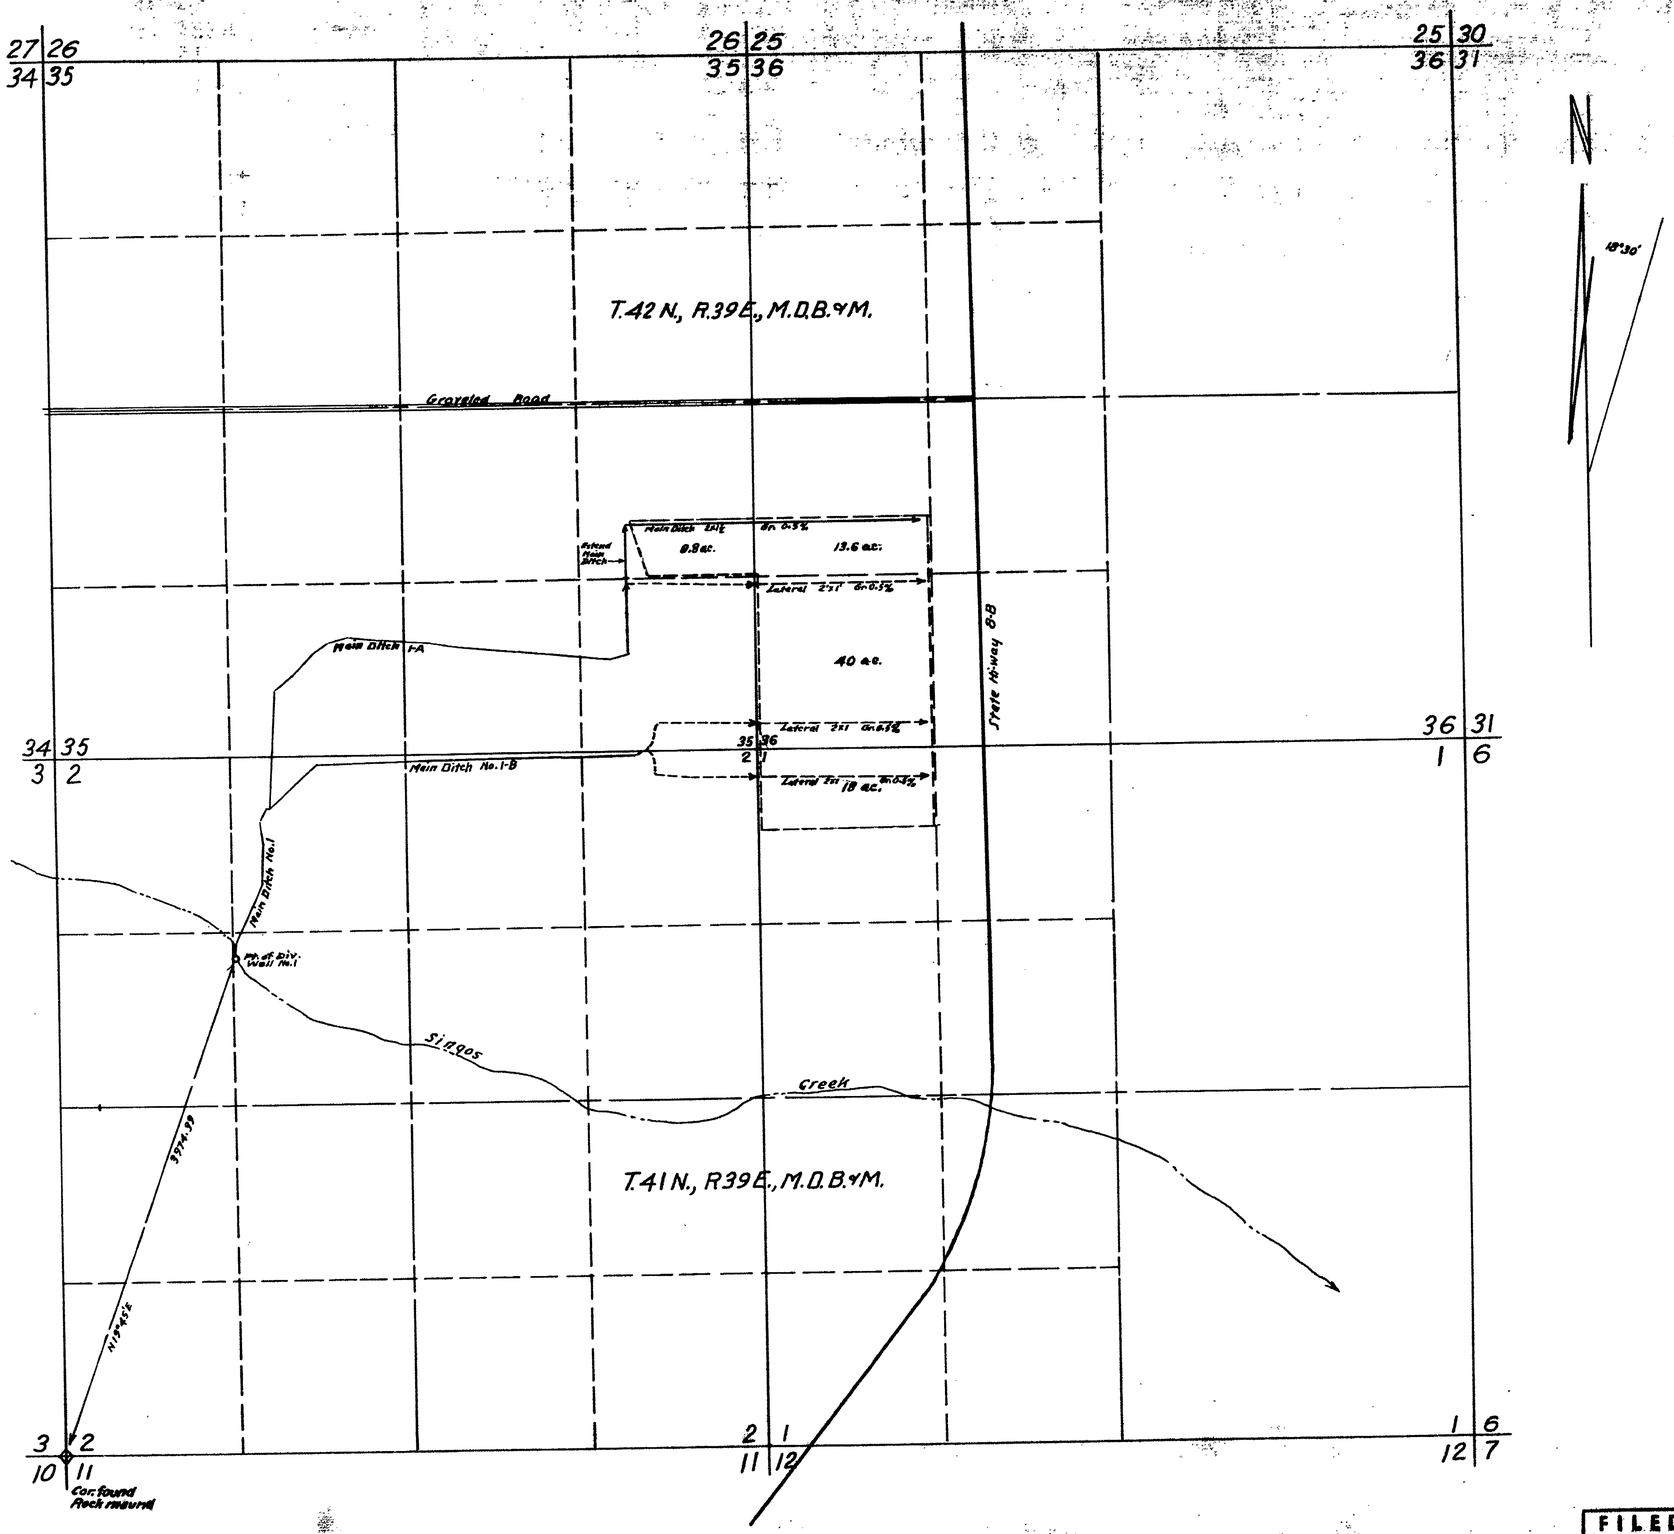

N

18°30'

STATE OF NEVADA
COUNTY OF HUMBOLDT } ss

I, W.A. Wentz, being first duly sworn, depose and say that this map, consisting of one sheet, has been correctly drawn to the designated scale from field notes of a survey made by me between the 15th day of November and the 17th day of November, 1960; that it truly and correctly represents the proposed location and extent of the works used to divert water from underground, in Humboldt County, by Gavica and Zatica Company, for irrigation purposes. That the proposed point of diversion, the approximate location and size of the diverting channel, all reservoirs or basins, the location and names of all other works which will cross or connect with the proposed works, and the boundary of all lands, showing by 40-acre subdivisions the areas proposed to be irrigated, are fully and correctly designated thereon.

W.A. Wentz
STATE WATER RIGHT SURVEYOR

Subscribed and sworn to before me this 28th day of February, 1961

Grace V. Bell
Clerk.

Scale 1 in. = 600 ft.

MAP

TO ACCOMPANY APPLICATION TO APPROPRIATE WATER FOR IRRIGATION BY GAVICA AND ZATICA COMPANY FROM UNDERGROUND

W.A. Wentz - State Water Right Surveyor

FILED
March 1, 1961
STATE ENGINEER'S OFFICE

OFFICE
ENGINEER

1961 MAR 1 PM 1:49

19622