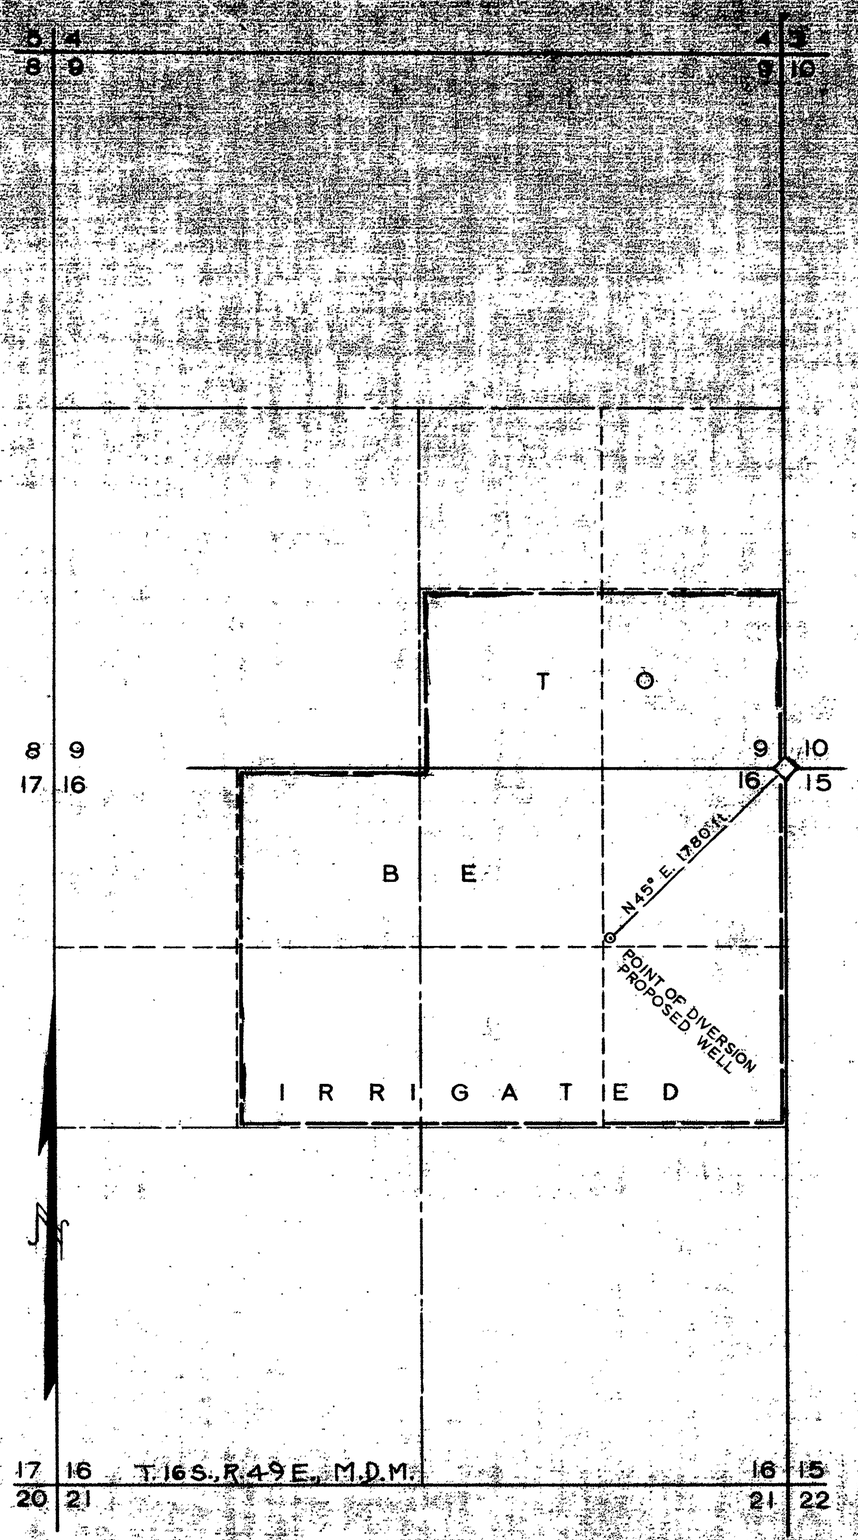

STATE OF NEVADA
COUNTY OF NYE } SS

I, Harry H. Hughes, being first duly sworn, depose and say that this map, consisting of one sheet, has been correctly drawn to the designated scale from field notes of a survey made by me (or under my supervision and direction) between the 4th day of March and the 5th day of March, 1962, that it truly and correctly represents the proposed location and extent of the works used to divert water from an underground source, in Nye County, by Ralph G. Stokes, for irrigation and domestic purposes. That the proposed point of diversion, the approximate location and size of the diverting channel, all reservoirs or basins, the location and names of all other works which will cross or connect with the proposed works, and the boundary of all lands, showing by 40-acre subdivisions the areas proposed to be irrigated, are fully and correctly designated thereon.

Harry H Hughes
State Water Right Surveyor

Subscribed and sworn to before me
this 12th day of Mar. 1962

Notary Public in and for Nye County, Nevada

My Commission Expires April 6, 1965

SCALE 1 in. = 600ft.

0 600 1200 1800 2400

OFFICE
STATE ENGINEER

OFFICE
STATE ENGINEER

FILED
Mar. 19, 1962
STATE ENGINEER'S OFFICE

MAP TO ACCOMPANY
APPLICATION TO APPROPRIATE WATER
FOR
IRRIGATION AND DOMESTIC
BY
RALPH G. STOKES
FROM
UNDERGROUND SOURCE

19624