Section	Subdivision	Twp.	Range	Cultivated Acreage	Description of Crops	Date of First Culture
19	NE¼ NE¼	33 N	58 E	38.2	Alfalfa	
"	SE¼ NE¼	"	"	37.2	"	
"	NW¼ NE¼	"	"	23.8	"	
"	" "	"	"	12.2	Meadow Pasture	
"	" "	"	"	0.7	Garden	
"	SW¼ NE¼	"	"	31.4	Alfalfa	
"	" "	"	"	2.7	Meadow Pasture	
"	" "	"	"	0.1	Garden	
		Total		146.3		

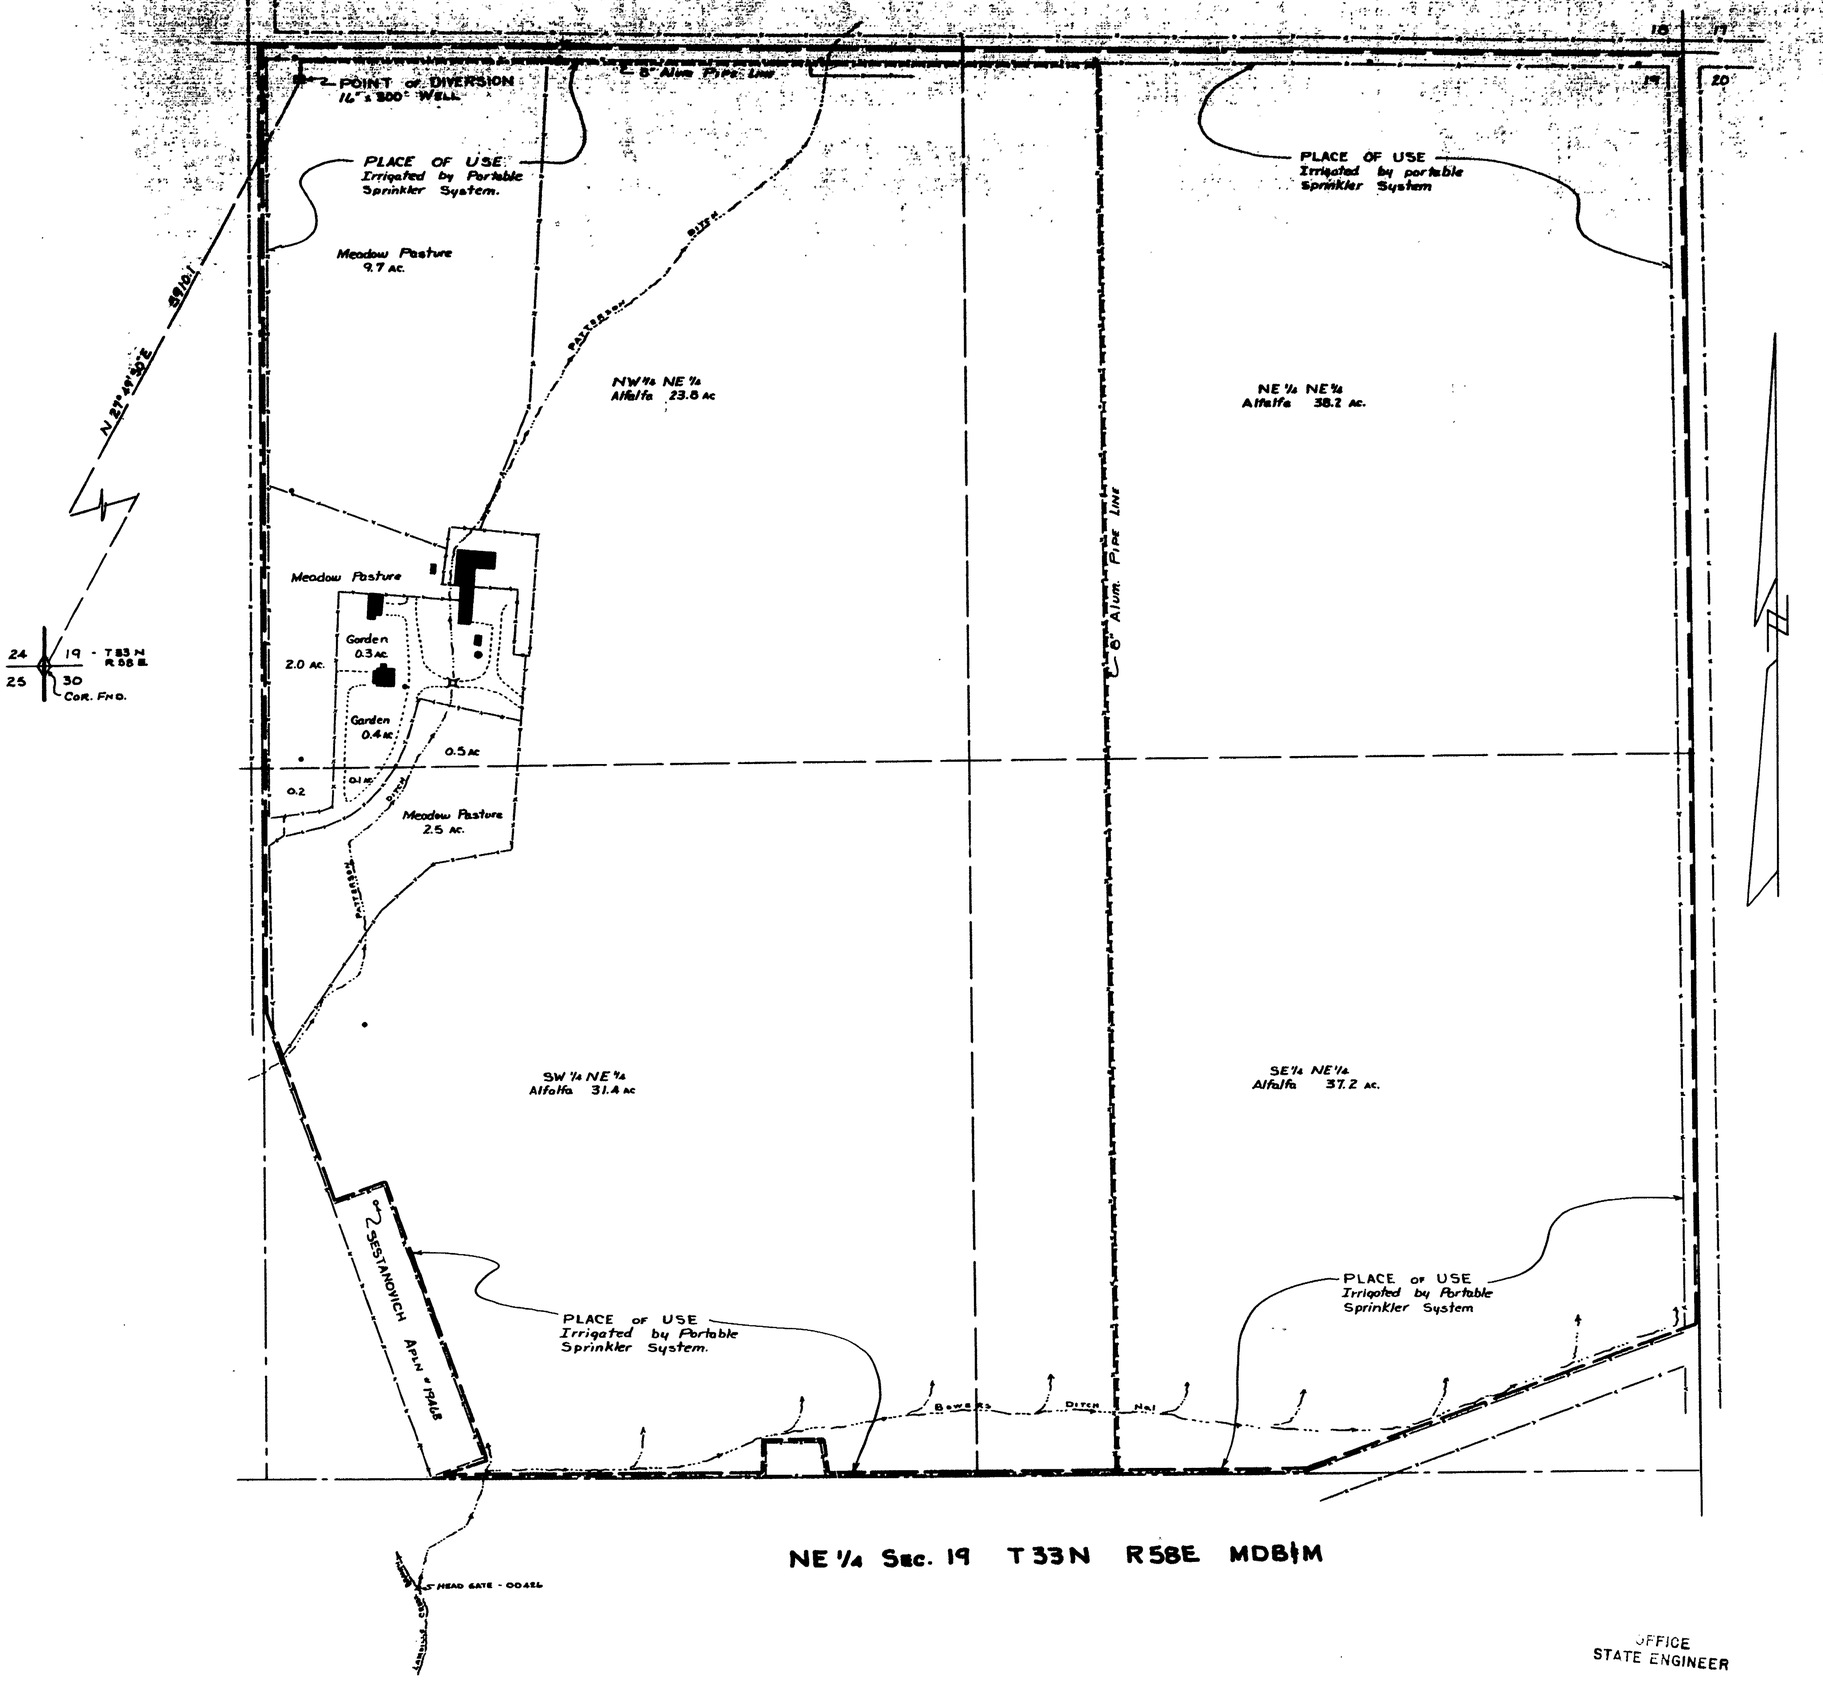

NE ¼ Sec. 19 T 33 N R 58 E MDB&M

Note: This area has a water right under Proof No. 00426 indicated on page 57 of the Edwards Decree of 156.21 acres less parcels containing 4.5 ac more or less here to fore sold.

STATE OF NEVADA
COUNTY OF ELKO } s.s.

I, Mark Chilton, being first duly sworn, depose and say that map consisting of one sheet has been correctly drawn to the designated scale from field notes of a survey made by me on the 19TH day of February 1962; that it truly and correctly represents the location and extent of the works used to divert water from an underground source in ELKO COUNTY, by THOMAS H. & DOROTHY S. GALLAGHER for irrigation purposes. That the point of diversion, the approximate location and size of the diverting conduit, all reservoirs or basins, the location and names of all other works which will cross or connect with the proposed works, and the boundary of all lands, showing by 40 acre subdivisions the areas proposed to be irrigated, are fully and correctly designated thereon.

Mark Chilton
STATE WATER RIGHT SURVEYOR

Subscribed and sworn to before me this 15TH day of March 1962.

Frank Wainscott
NOTARY PUBLIC IN AND FOR ELKO COUNTY NEVADA
MY COMMISSION EXPIRES FEB 3, 1963

OFFICE
STATE ENGINEER
1962 MAR 19 AM 10 56

FILED
Mar. 19, 1962
STATE ENGINEER'S OFFICE

CERTIFICATE No. 5730 ISSUED June 24, 1964

MAP
TO ACCOMPANY APPLICATION TO APPROPRIATE WATER FOR IRRIGATION BY THOMAS H. & DOROTHY S. GALLAGHER FROM AN UNDERGROUND SOURCE

19630