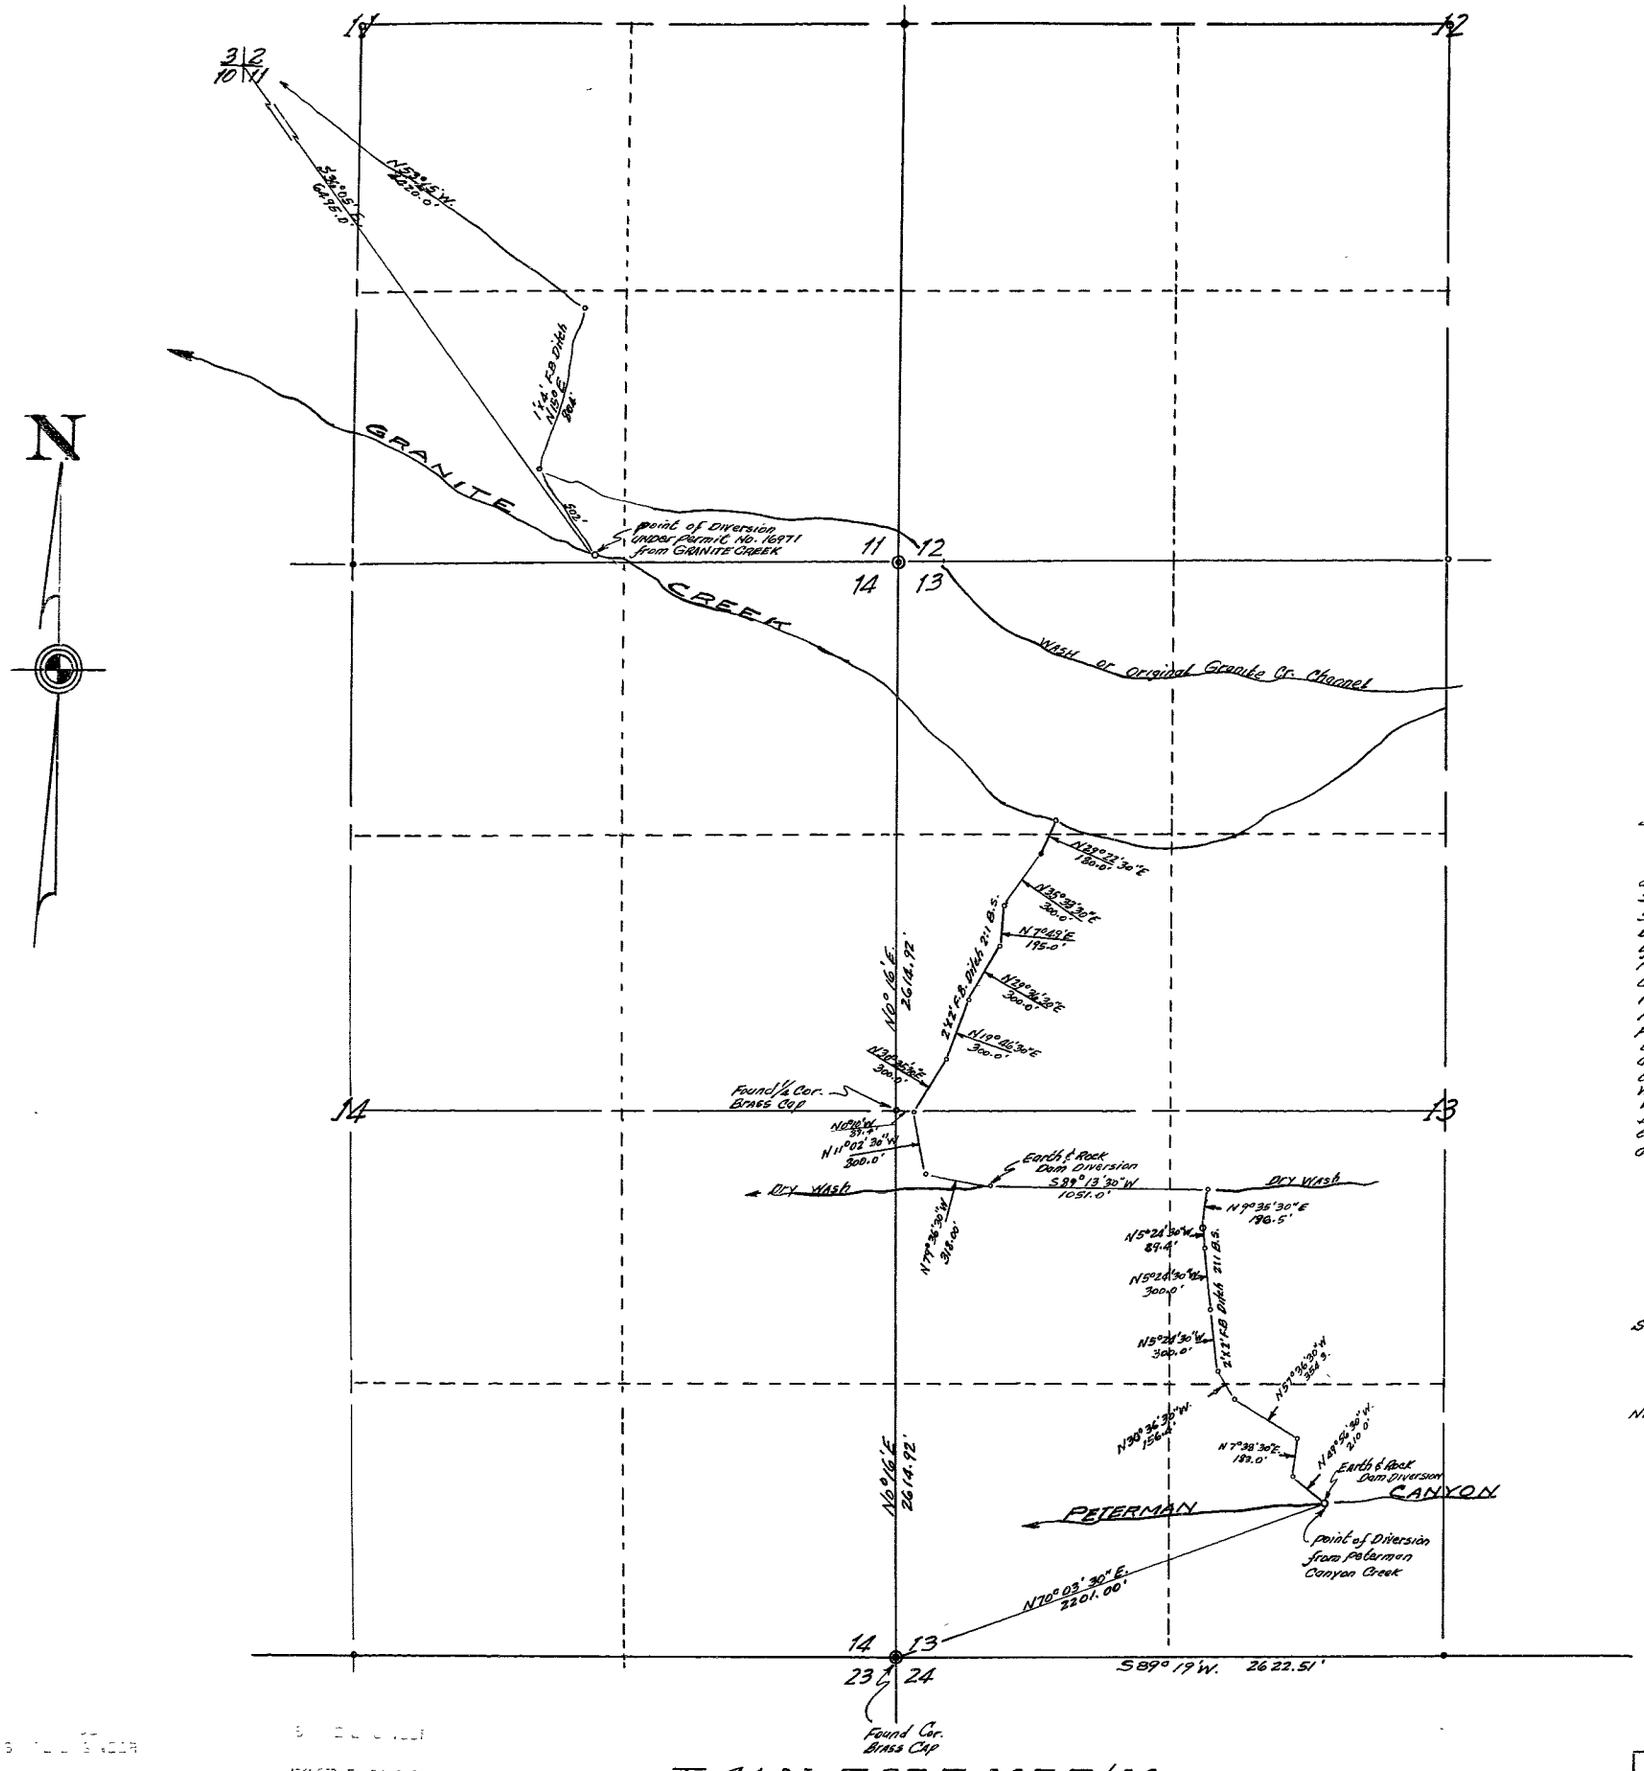

STATE OF NEVADA
COUNTY OF HUMBOLDT } S S

I, Richard M. Black, being first duly, sworn depose and say that this map, Consisting of one Sheet has been Correctly drawn to the designated Scale from field notes of a survey made by me between the 18th day of May and the 15th day of May, 1961; that it truly and Correctly represents the Location and extent of the Works used to divert water from PETERMAN CANYON CREEK in Humboldt County by F. BENNETT Smith and ALICE SMITH for irrigation and domestic purposes. That the proposed point of diversion the approximate Location and size of the diverting Channel, all reservoirs or basins, the Location and names of all other Works which will cross or Connect with the proposed Works, and the boundary of all lands showing by 40-Acre Sub-divisions the areas proposed to be irrigated, are fully and Correctly designated thereon.

Richard M. Black
STATE WATER RIGHT SURVEYOR

Subscribed and sworn to before me this 13th day of June, 1961.

Mo Hilda Sherwood
Notary Public in and for ORMSBY COUNTY, NEVADA
My Commission Expires July 1, 1963

400' 200' 200' 100' 0' 200' 1600'
SCALE 1" = 200'

FILED
Sept 5, 1961
STATE ENGINEER'S OFFICE

MAP
TO ACCOMPANY APPLICATION TO APPROPRIATE WATER FOR IRRIGATION AND DOMESTIC PURPOSES BY ~ F BENNETT SMITH AND ALICE SMITH FROM PETERMAN CANYON CREEK IN HUMBOLDT COUNTY

19636

Sheet 2 of 2

Section	Subdivision	Township	Range	Acreage	Place of Use
3	SW NE	41N	37E	10.7	Alfalfa
3	SW NW	"	"	40.0	"
3	SE NW	"	"	40.0	"
3	SW SW	"	"	40.0	Pasture
3	W½ SE	"	"	4.2	Alfalfa
3	W½ SE	"	"	36.9	"
3	NE SW	"	"	40.0	"
3	NW SW	"	"	40.0	Pasture
3	SE SE	"	"	0.9	Alfalfa
3	SW SE	"	"	37.5	"
3	SE SW	"	"	40.0	"
3	SW SW	"	"	40.0	Pasture

Total = 370.2 Acres

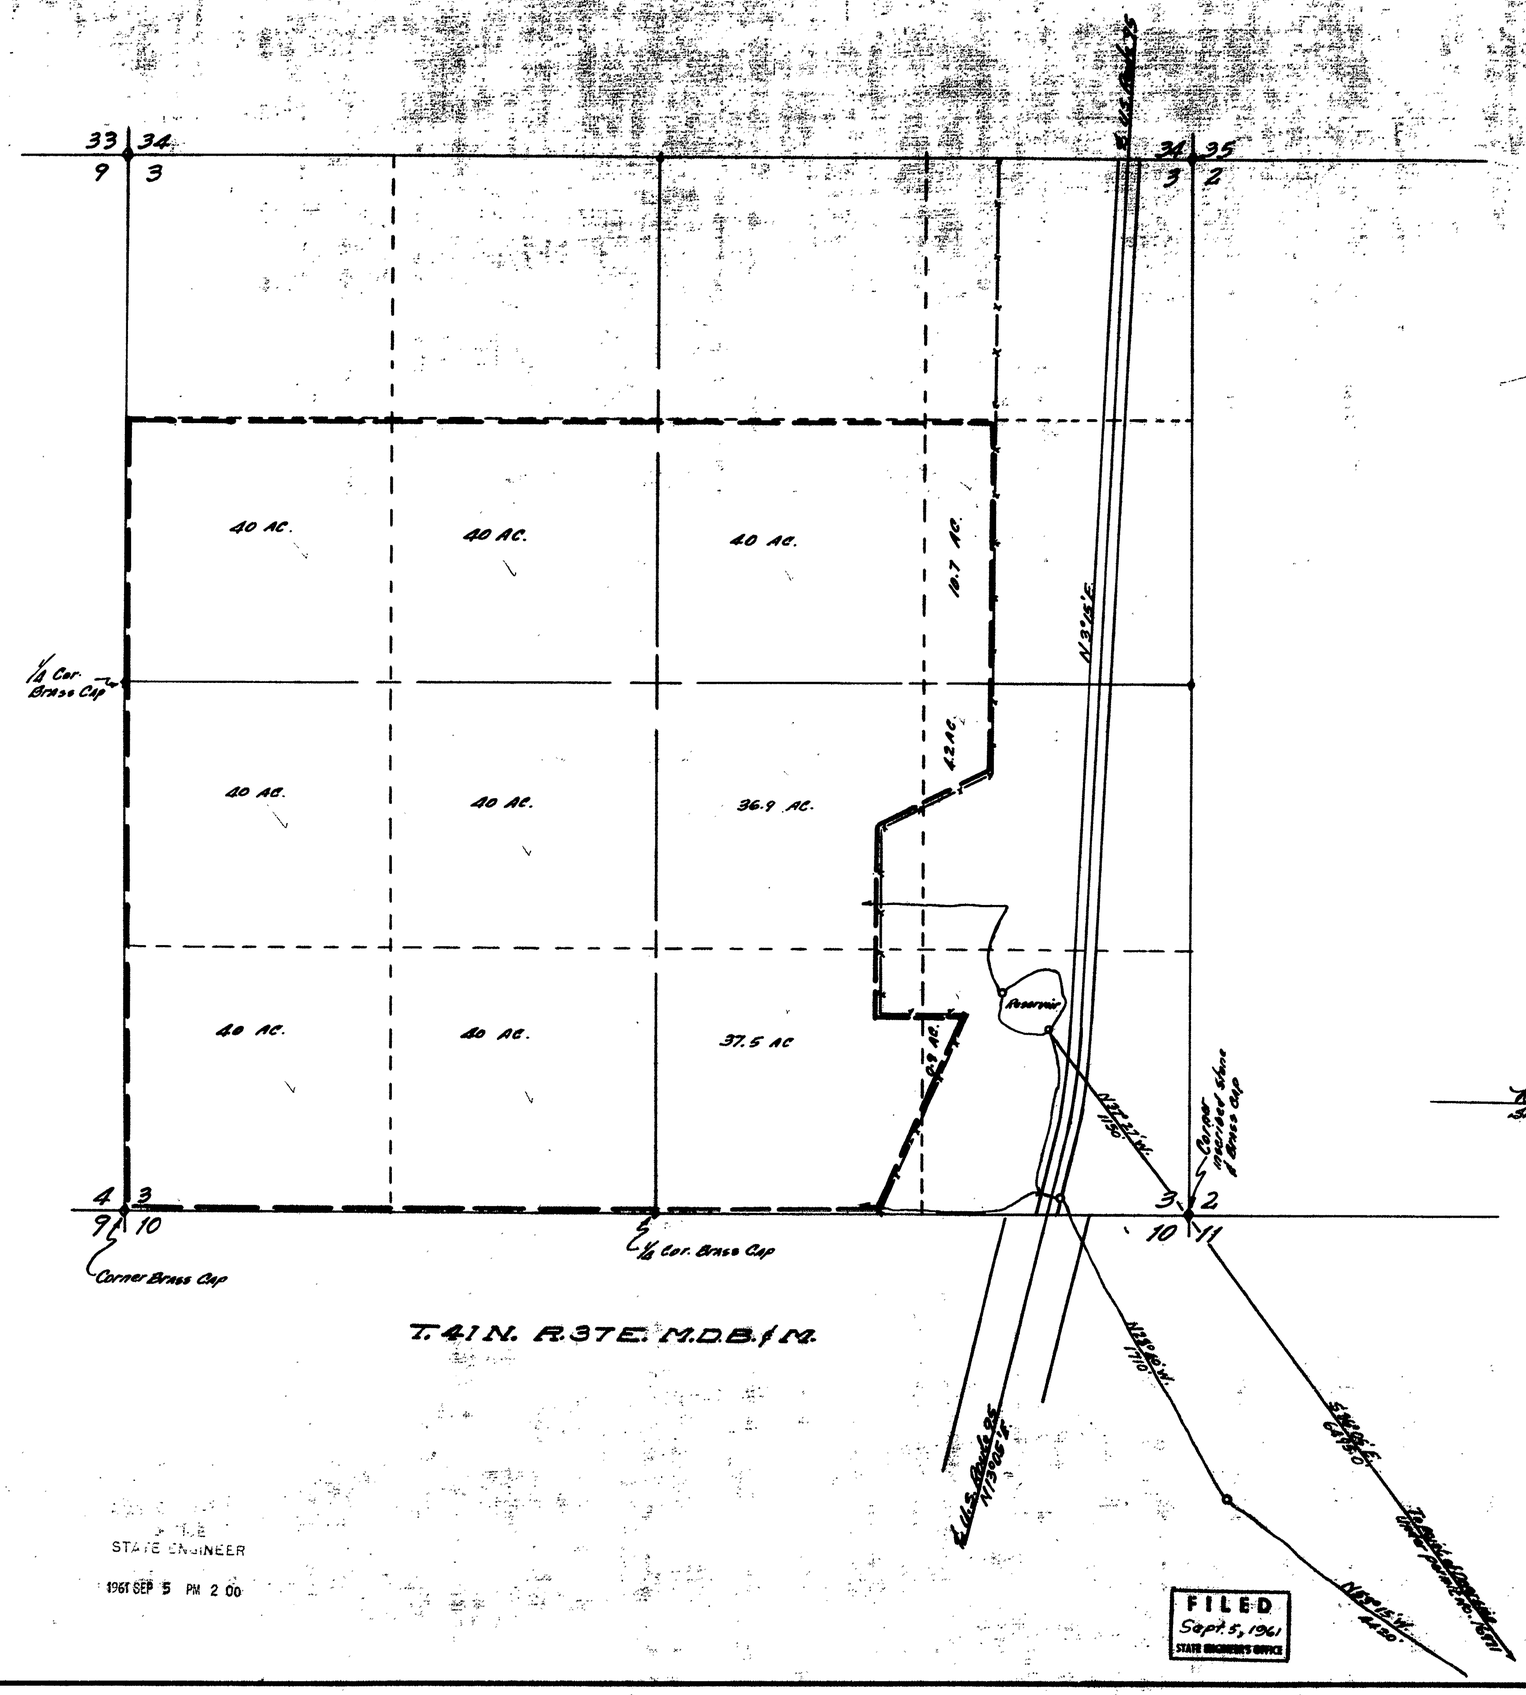

Robert M. Black
STATE WATER RIGHT SURVEYOR

STATE ENGINEER
1961 SEP 5 PM 2 00

FILED
Sept. 5, 1961
STATE ENGINEER'S OFFICE

MAP
TO ACCOMPANY APPLICATION TO APPROPRIATE WATER FOR IRRIGATION AND DOMESTIC USE BY F. BENNETT SMITH & ALICE SMITH FROM PETERMAN CANYON CREEK

19636