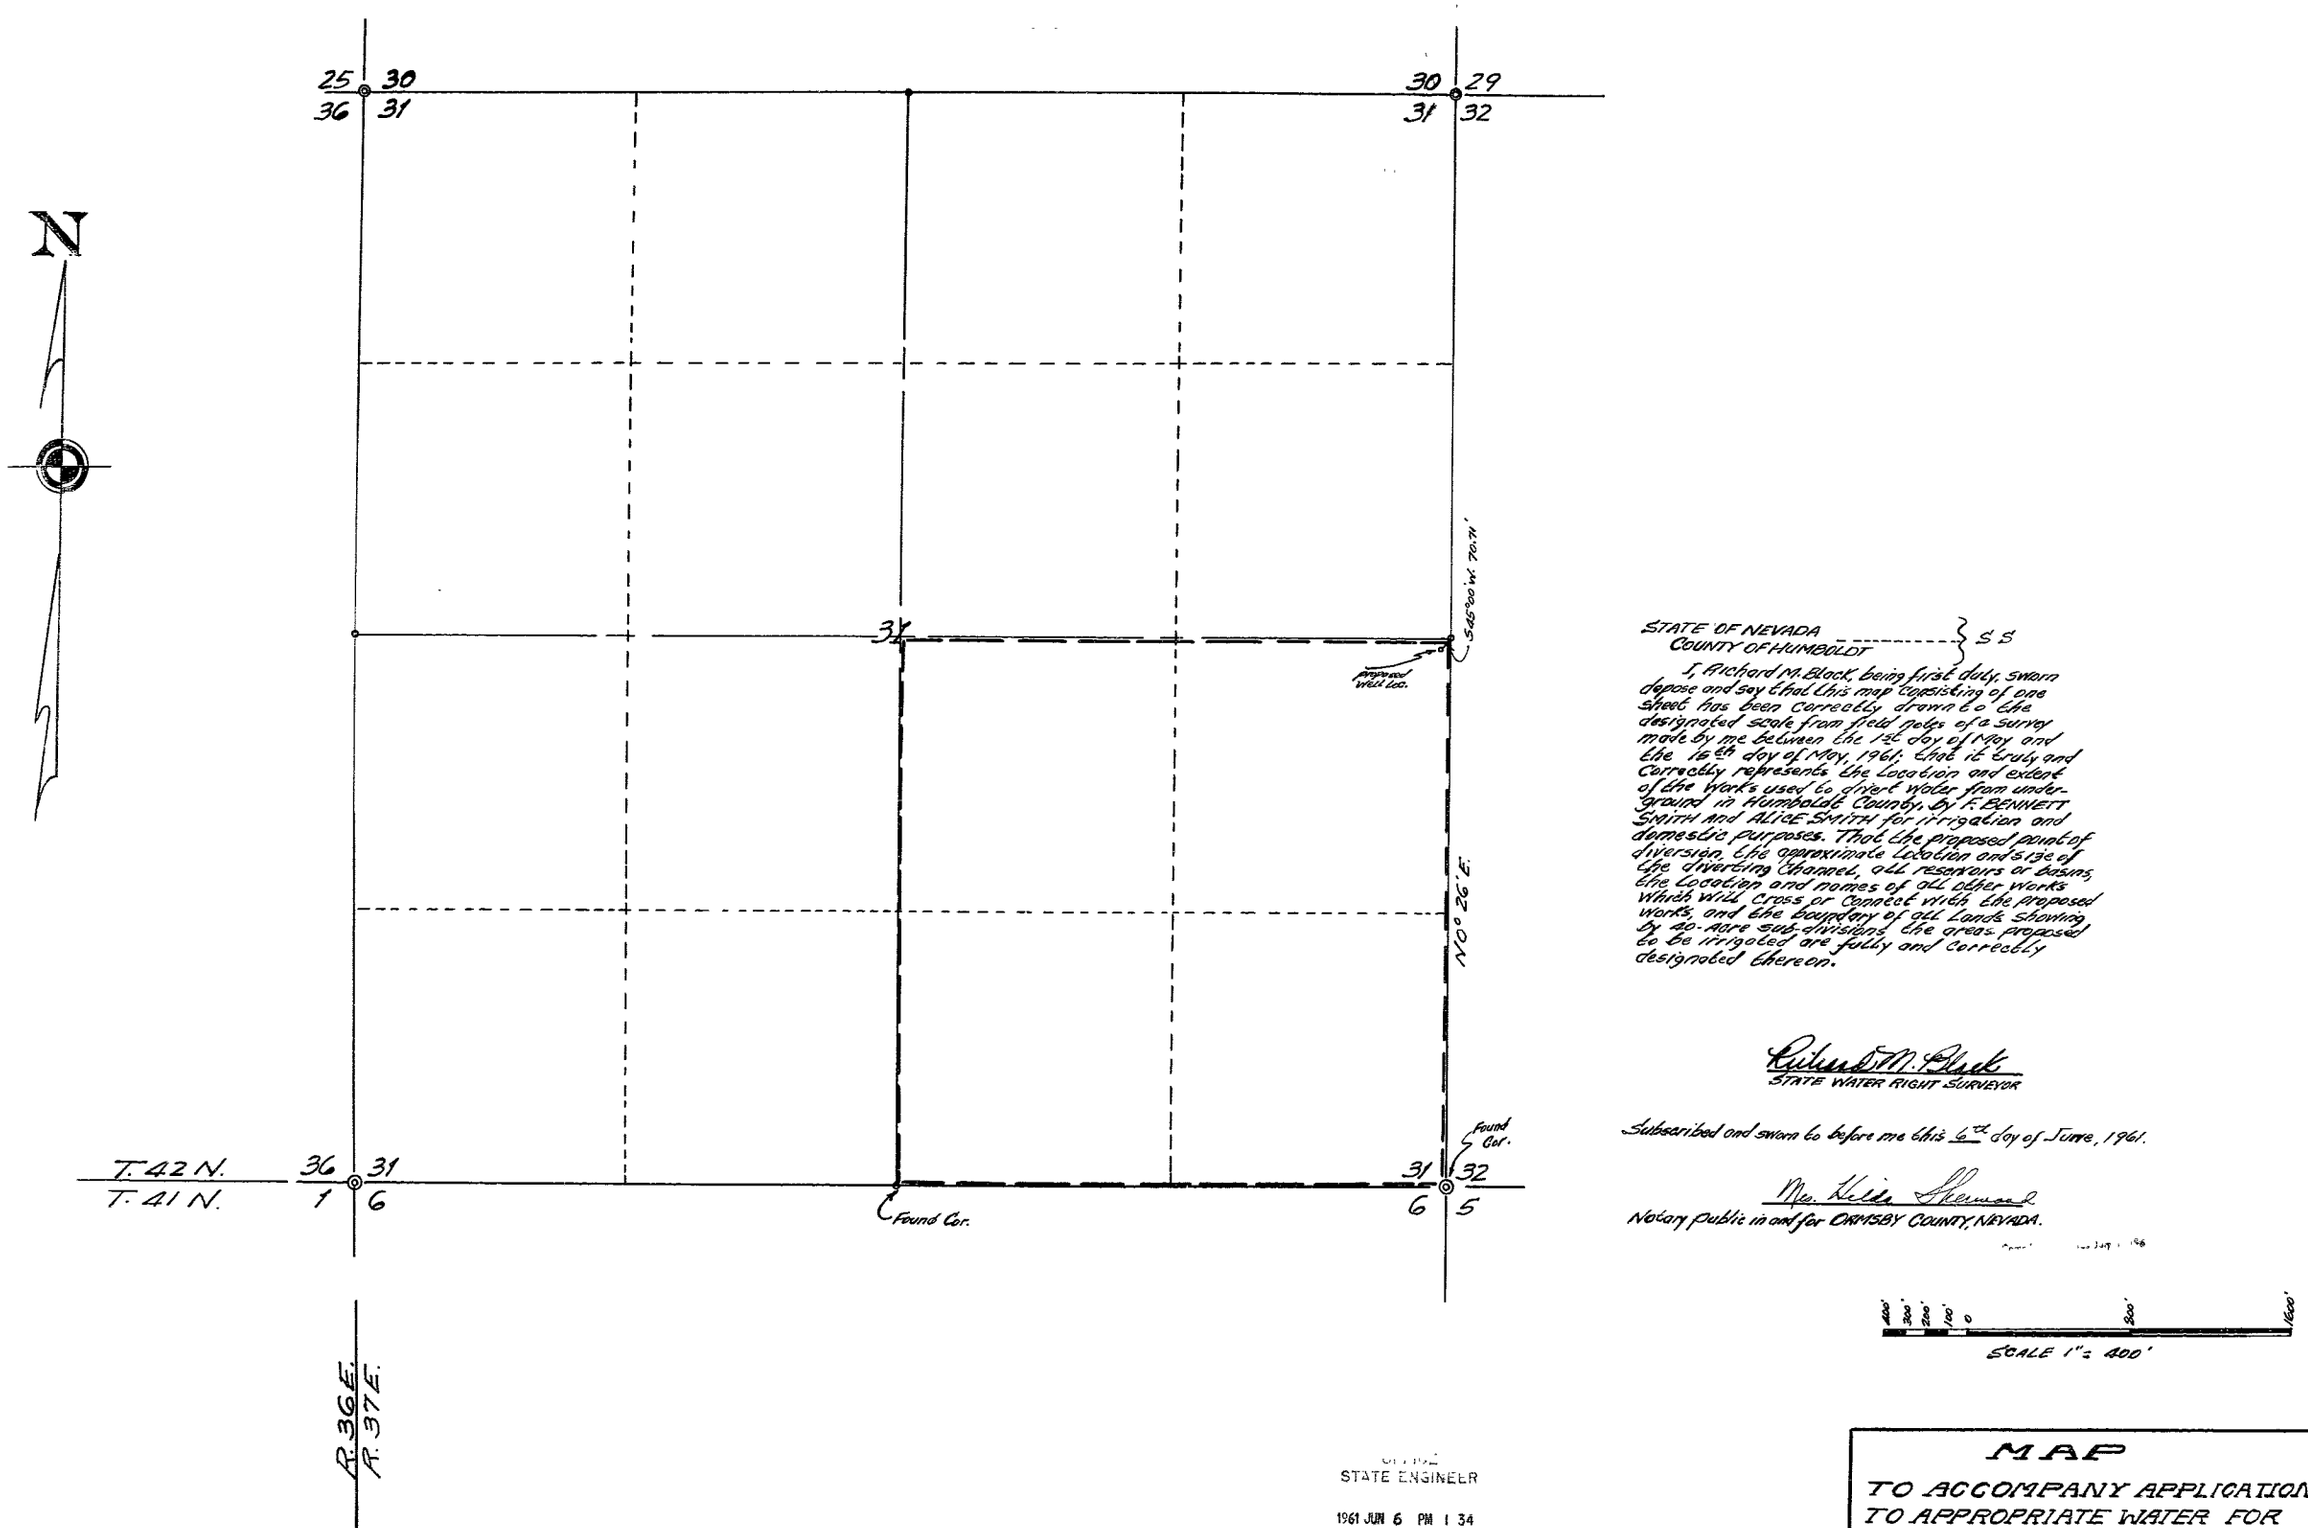

STATE OF NEVADA }
COUNTY OF HUMBOLDT } S S

I, Richard M. Black, being first duly sworn depose and say that this map consisting of one sheet has been correctly drawn to the designated scale from field notes of a survey made by me between the 1st day of May and the 15th day of May, 1961; that it truly and correctly represents the location and extent of the works used to divert water from underground in Humboldt County, by F. BENNETT SMITH and ALICE SMITH for irrigation and domestic purposes. That the proposed point of diversion, the approximate location and size of the diverting channel, all reservoirs or basins, the location and names of all other works which will cross or connect with the proposed works, and the boundary of all lands showing by 40-acre sub-divisions the areas proposed to be irrigated are fully and correctly designated thereon.

Richard M. Black
STATE WATER RIGHT SURVEYOR

Subscribed and sworn to before me this 6th day of June, 1961.

Mrs. Hilda Sherman
Notary public in and for ORMSBY COUNTY, NEVADA.

FILED
June 6, 1961
STATE ENGINEER'S OFFICE

MAP

TO ACCOMPANY APPLICATION TO APPROPRIATE WATER FOR IRRIGATION AND DOMESTIC USE BY F. BENNETT SMITH AND ALICE SMITH FROM UNDERGROUND

19638