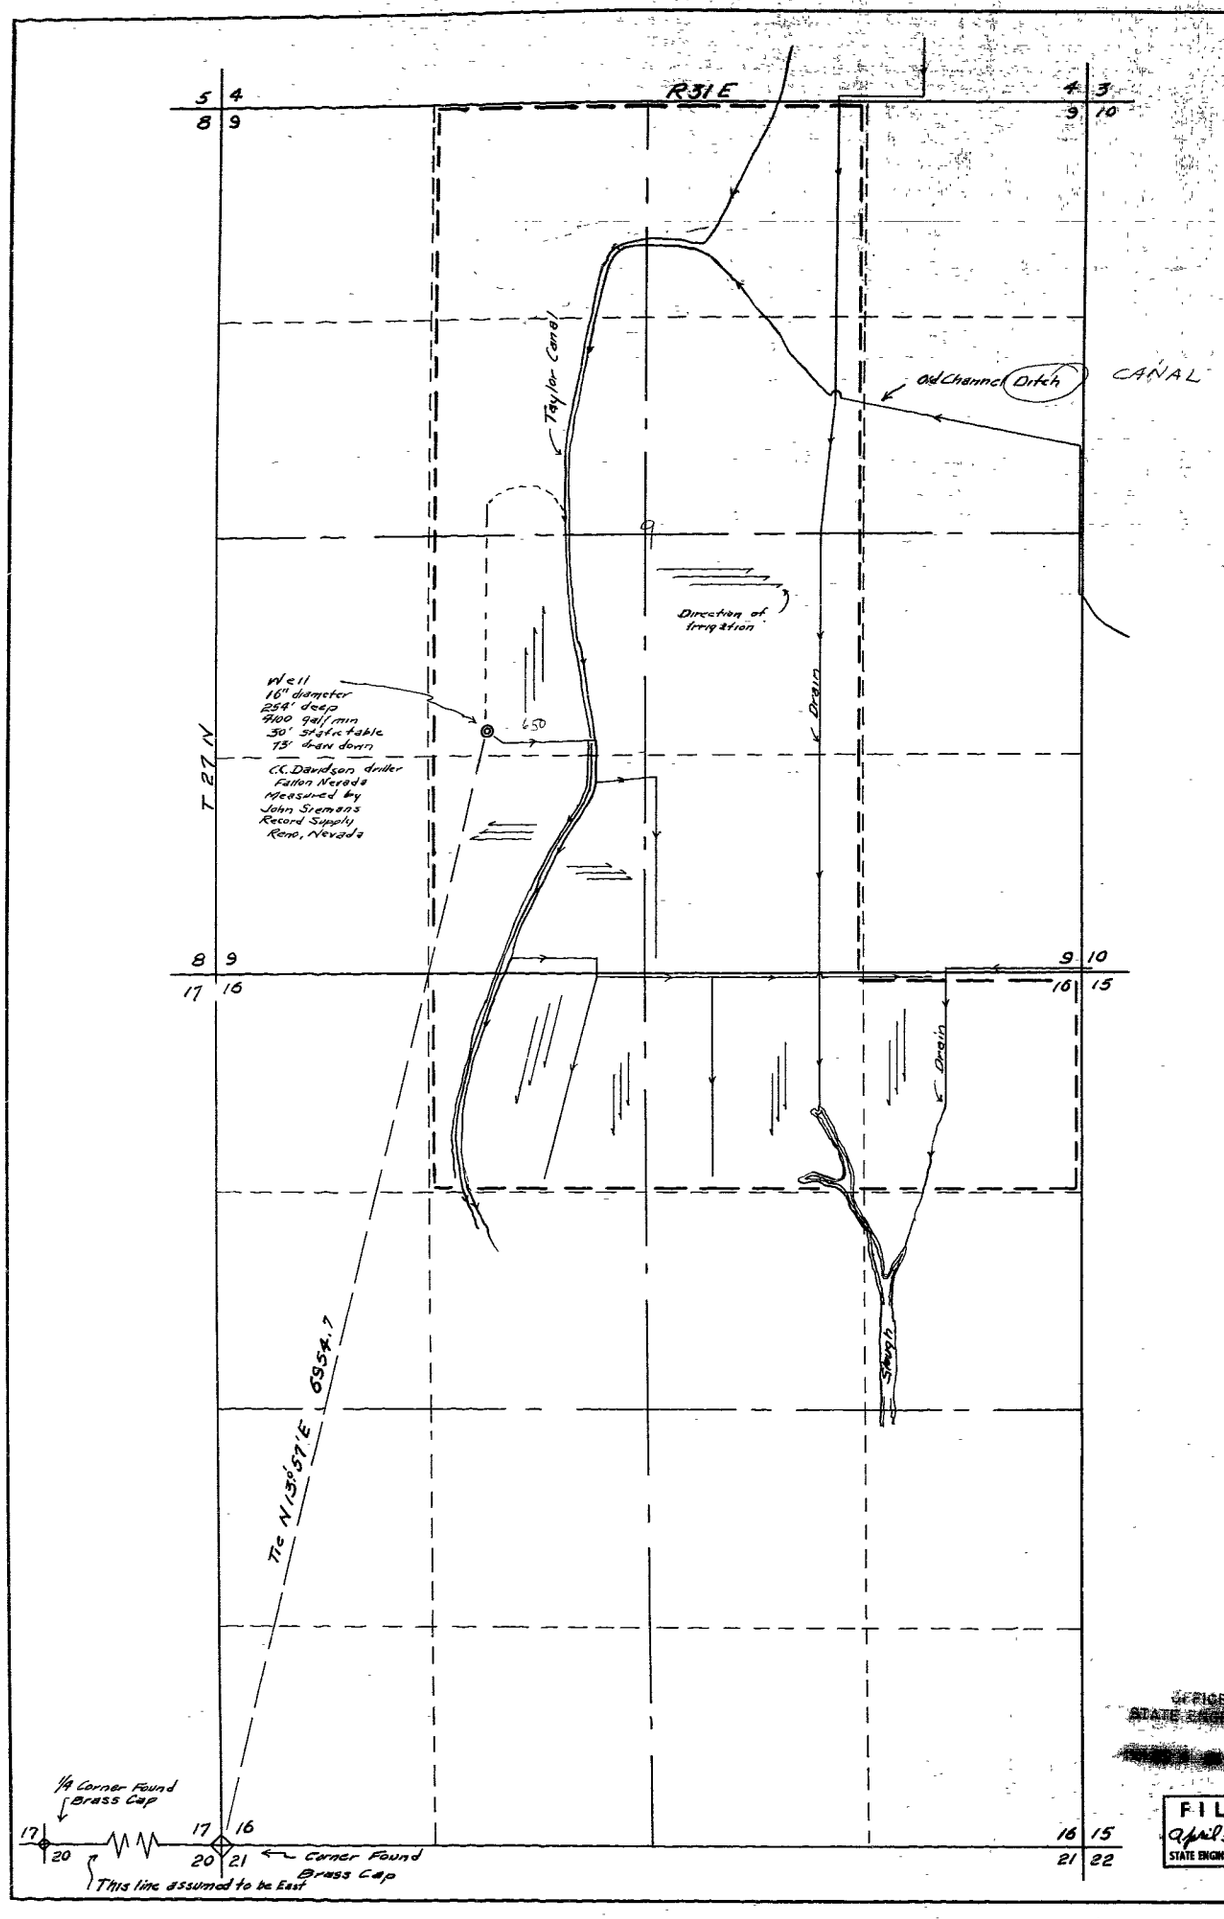

State of Nevada } ss
County of Pershing }

I, Robert S Leighton being first duly sworn, depose and say that this map has been correctly drawn to the designated scale from field notes of a survey made under my supervision on the 21st day of March 1961, that it truly and correctly represents the proposed location and extent of the works used to divert water from an underground source, in Pershing County, by Turrillas Flat Ranch, for irrigation purposes

That the proposed point of diversion, the approximate location of diverting channel, the location and names of all other works which will be crossed or connected with the proposed works, and boundary of all lands, shown by 40 acre subdivisions the area proposed to be irrigated, are fully and correctly designated thereon.

Robert S. Leighton
State Water Right Surveyor

Subscribed and Sworn to before me this 28th day of March 1961

Roland W. Belanger
Notary Public in and for Pershing County Nevada
My Commission Expires October 19, 1961

OFFICE
STATE ENGINEER

FILED
April 5, 1961
STATE ENGINEER'S OFFICE

SCALE 1" - 500'

500 0 500 1000 1500 2000

MAP
TO ACCOMPANY APPLICATION TO APPROPRIATE WATER FOR IRRIGATION & DOMESTIC USE BY TURRILLAS FLAT RANCH FROM AN UNDERGROUND SOURCE

19657