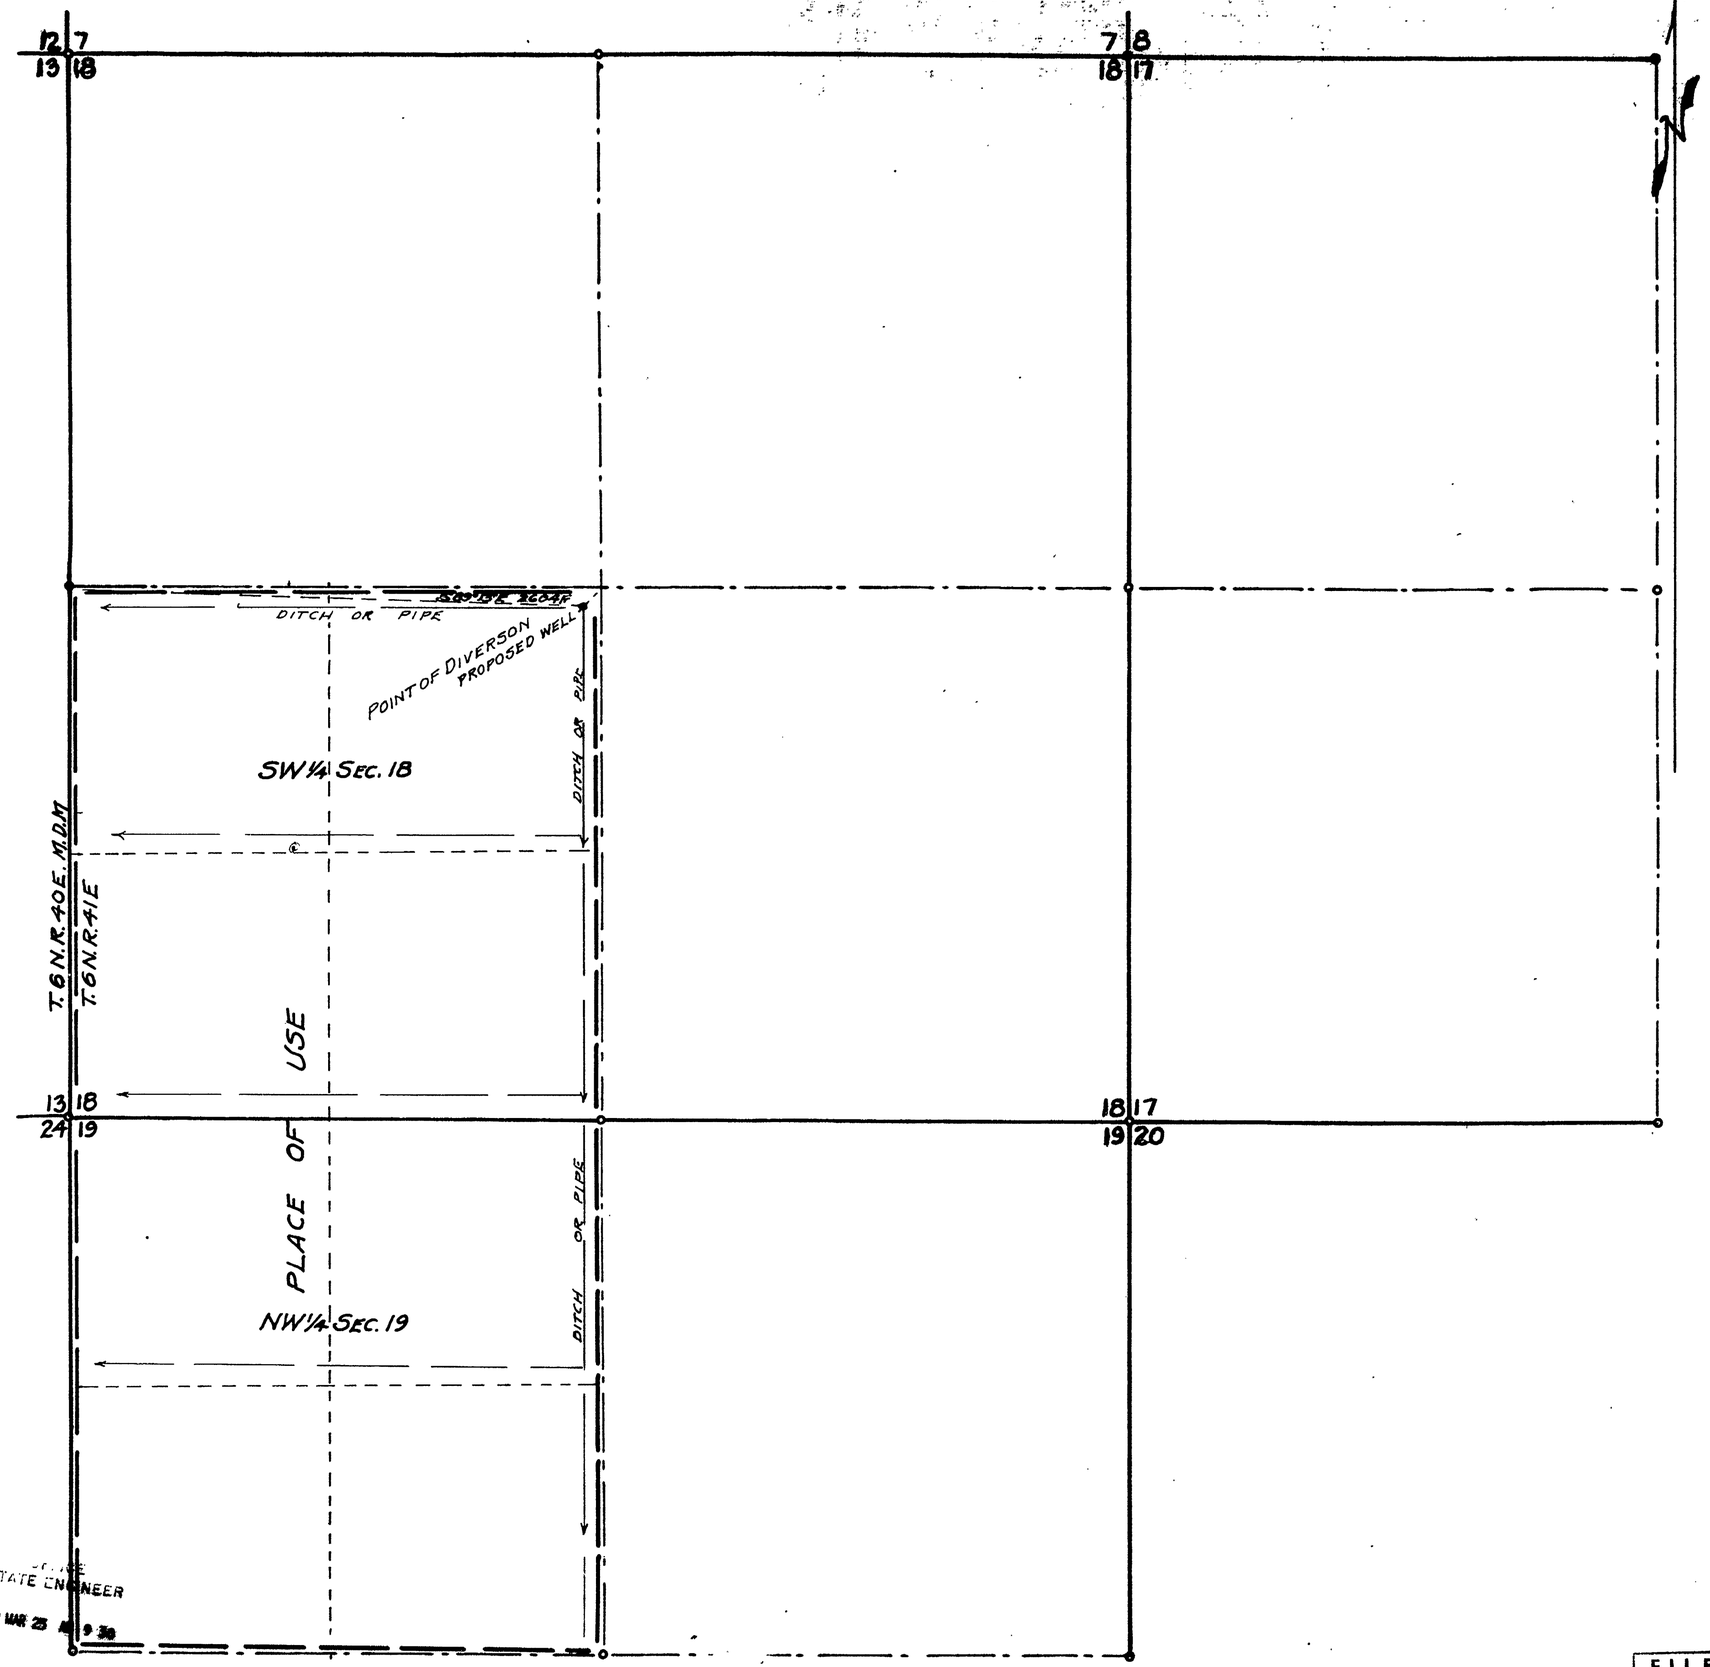

State of Nevada
County of Mineral } ss.

I, L.B. Spencer, being duly sworn, depose and say that this map has been correctly drawn to the designated scale from the field notes of a survey made by me March 13th 1961; that it truly and correctly shows the extent of the proposed works used to divert the water from Underground in Nye County for Irrigation & Domestic purposes by Frank A. Sanderson That the Point of Diversion and the Place of Use and all other works are fully and correctly shown

L.B. Spencer
State Water Right Surveyor

Subscribed and sworn to before me this 20th day of March 1961

L. E. Courtlin
Notary Public in and for
County Nevada

STATE ENGINEER
1961 MAR 25 AM 9 30

FILED
March 23, 1960
STATE ENGINEER'S OFFICE

MAP
TO ACCOMPANY APPLICATION TO APPROPRIATE WATER FOR IRRIGATION + DOMESTIC PURPOSES
BY FRANK A. SANDERSON
FROM UNDERGROUND SOURCE
IN NYE COUNTY, NEVADA.

SCALE 1" = 400 FT. SURVEYED March 13th 1961
BY L.B. SPENCER, ST. W.R. SURVEYOR
MINA, NEVADA.

1962 22972 File under → 19660