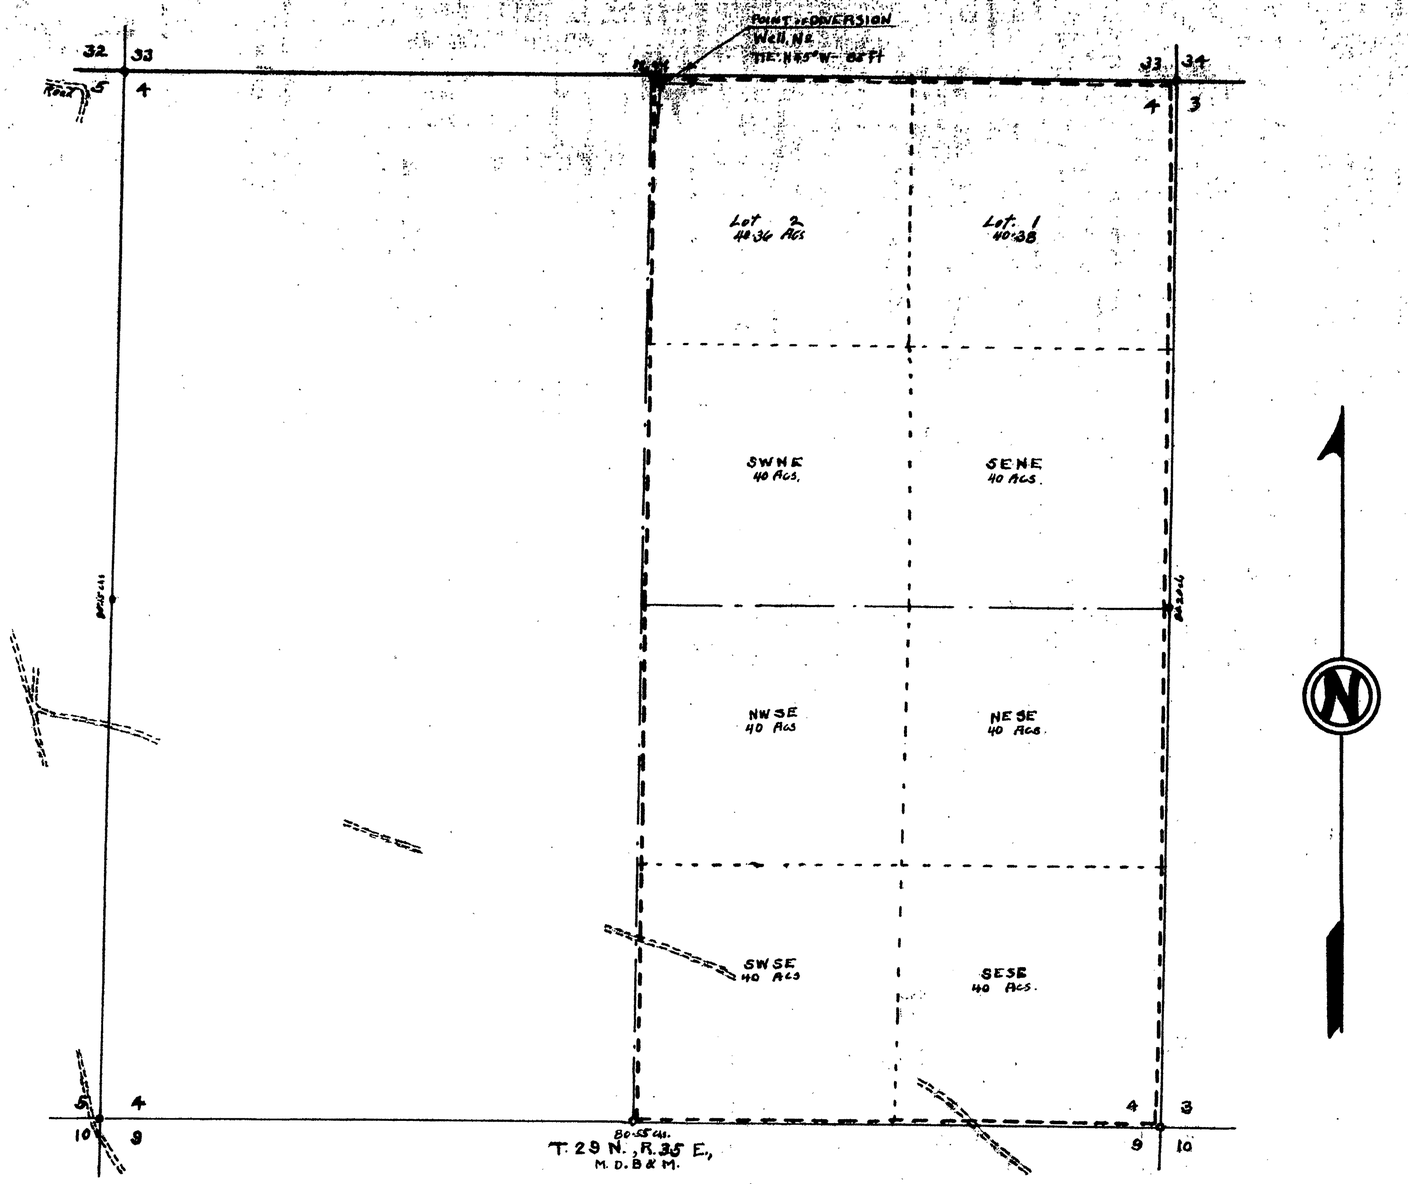

STATE OF NEVADA }
COUNTY OF ORMSBY } SS.

I, E.P. Osgood, being first duly sworn, depose and say, that this map, consisting of 1 sheet, has been correctly drawn to the designated scale from field notes of a survey made by me on the 11th day of January, 1961. That it truly and correctly represents the location and extent of the works used to divert water from underground sources in Pershing County, Nevada, by MRS. MARIE M. LAMB, for irrigation and domestic use.

That the proposed point of diversion, the approximate location and size of the diverting channel or other conduit, the place and manner of use, and the location and names of all other works or streams, which are crossed by or connected with the said works, are fully and correctly designated

E. P. Osgood
State Water Right Surveyor.

Subscribed and sworn to before me this 3rd day of April, 1961

Hilda Sherwood
Notary Public in & for Ormsby County, Nevada

My Commission Expires July 1, 1961

SCALE
1 Inch = 400 Feet
100 0 500 1000 1500 Feet

OFFICE
STATE ENGINEER
1961 APR 3 PM 3 22

FILED
April 3, 1961
STATE ENGINEER'S OFFICE

D.L.E. - NEV. 050945

MAP TO ACCOMPANY APPLICATION
TO APPROPRIATE WATER
FOR IRRIGATION & DOMESTIC USE BY
MRS. MARIE M. LAMB
From Underground Sources
Pershing County, Nevada
April 1961 E. P. Osgood, St. Water Surv.

19663

19663