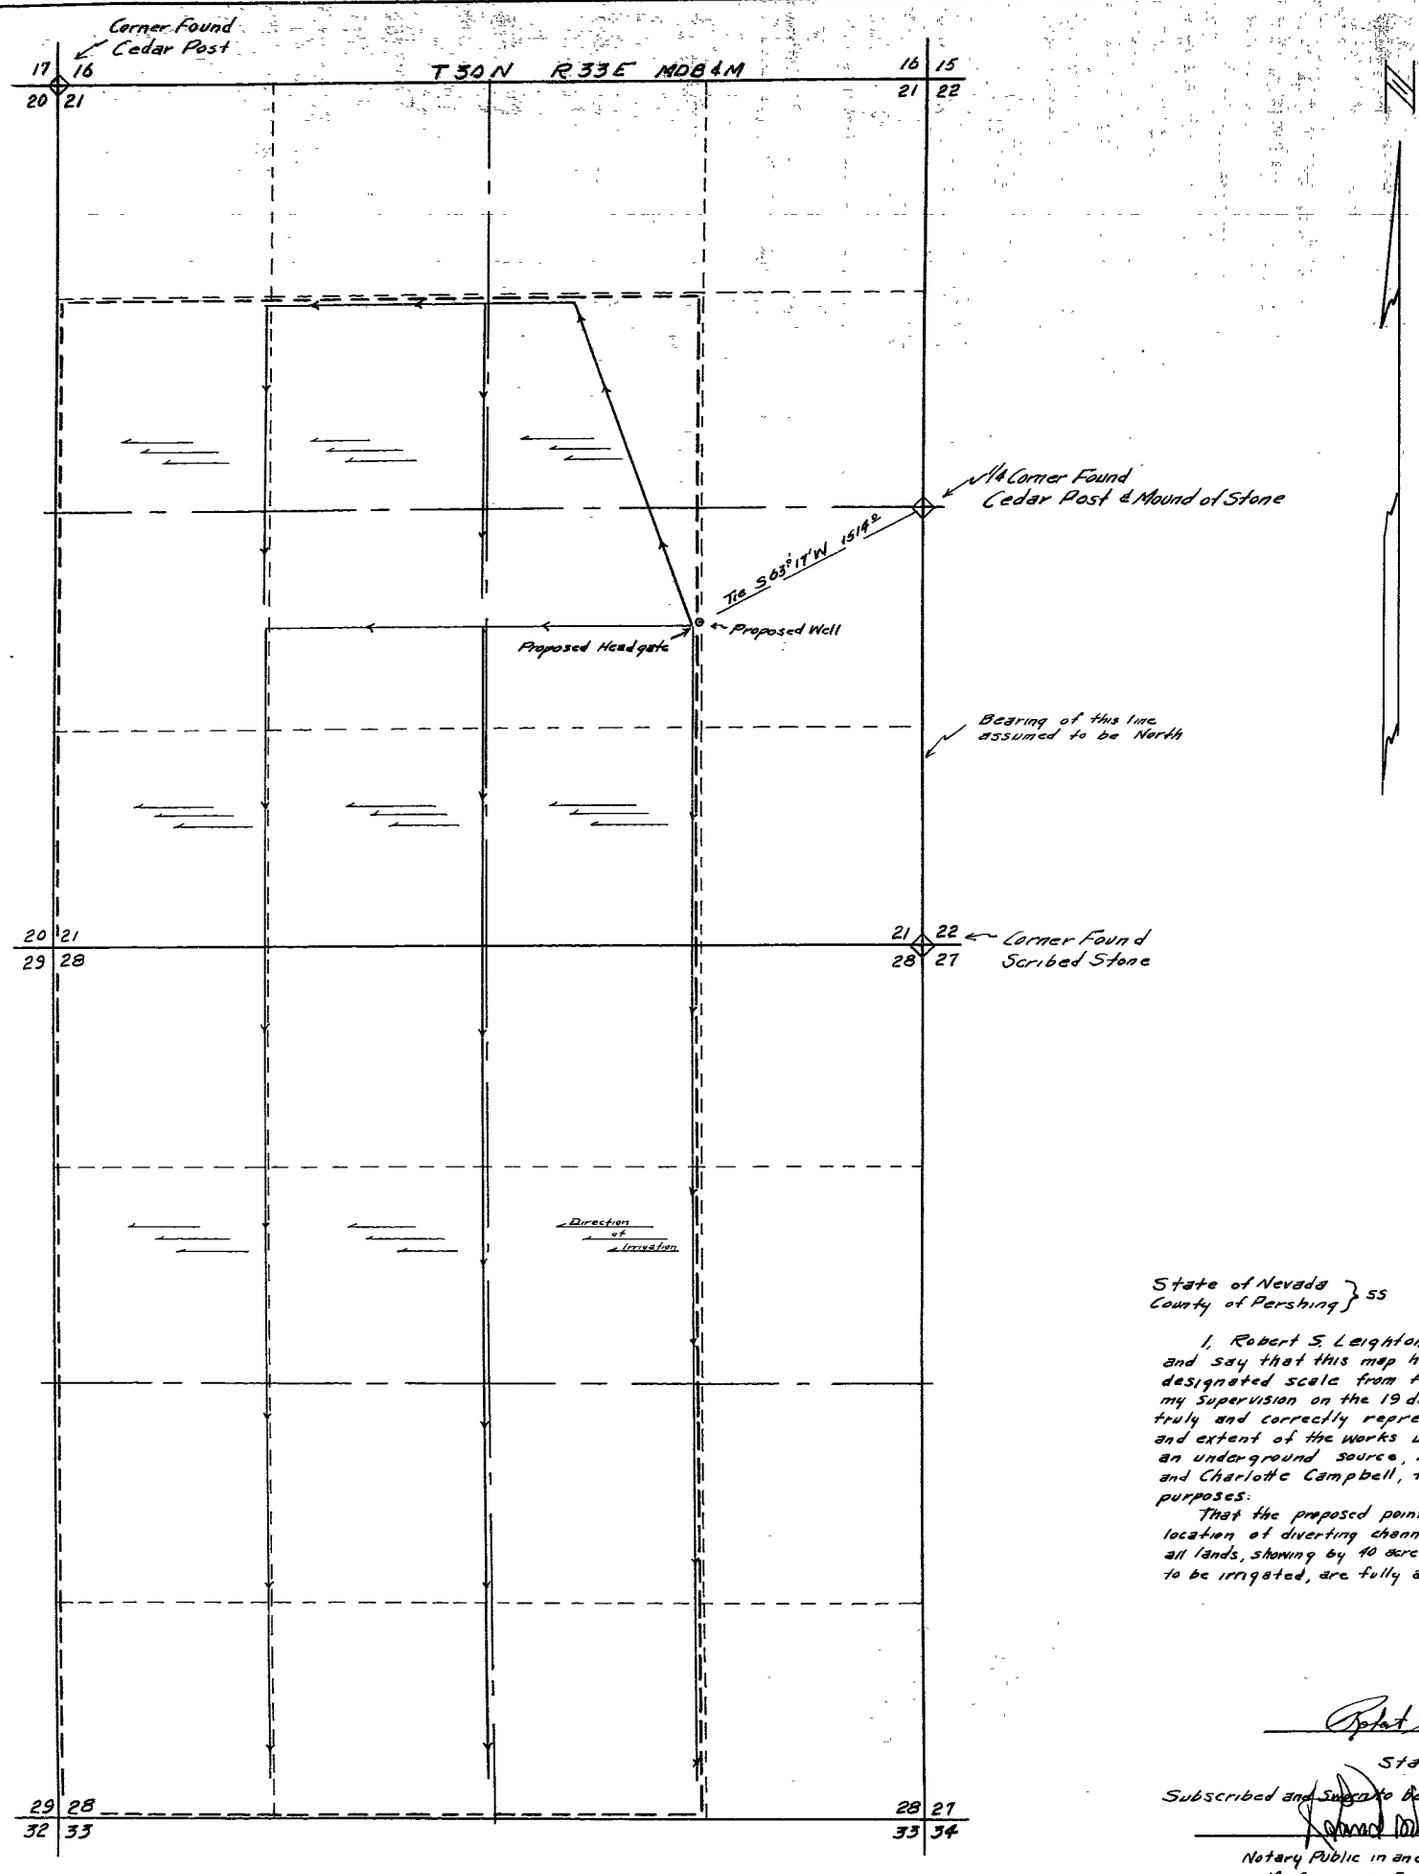

State of Nevada
County of Pershing } ss

I, Robert S. Leighton, being first duly sworn, depose and say that this map has been correctly drawn to the designated scale from field notes of a survey made under my supervision on the 19 day of March, 1961, that it truly and correctly represents the proposed location and extent of the works used to divert water from an underground source, in Pershing County by Cecil G. and Charlotte Campbell, for irrigation and domestic purposes:

That the proposed point of diversion, the approximate location of diverting channels and the boundary of all lands, showing by 40 acre subdivisions the area proposed to be irrigated, are fully and correctly designated thereon

SCALE 1"-500'

500 0 500 1000 1500 2000

FILED
March 22, 1961
STATE ENGINEER'S OFFICE

Robert S. Leighton
State Water Right Surveyor

Subscribed and Sworn to before me this 21st day of MARCH 1961

Notary Public in and for PERSHING County, Nevada
My Commission Expires OCTOBER 19, 1961

MAP
TO ACCOMPANY APPLICATION TO
APPROPRIATE WATER FOR
IRRIGATION & DOMESTIC USE
BY CECIL G. & CHARLOTTE CAMPBELL
FROM
AN UNDERGROUND SOURCE

19668