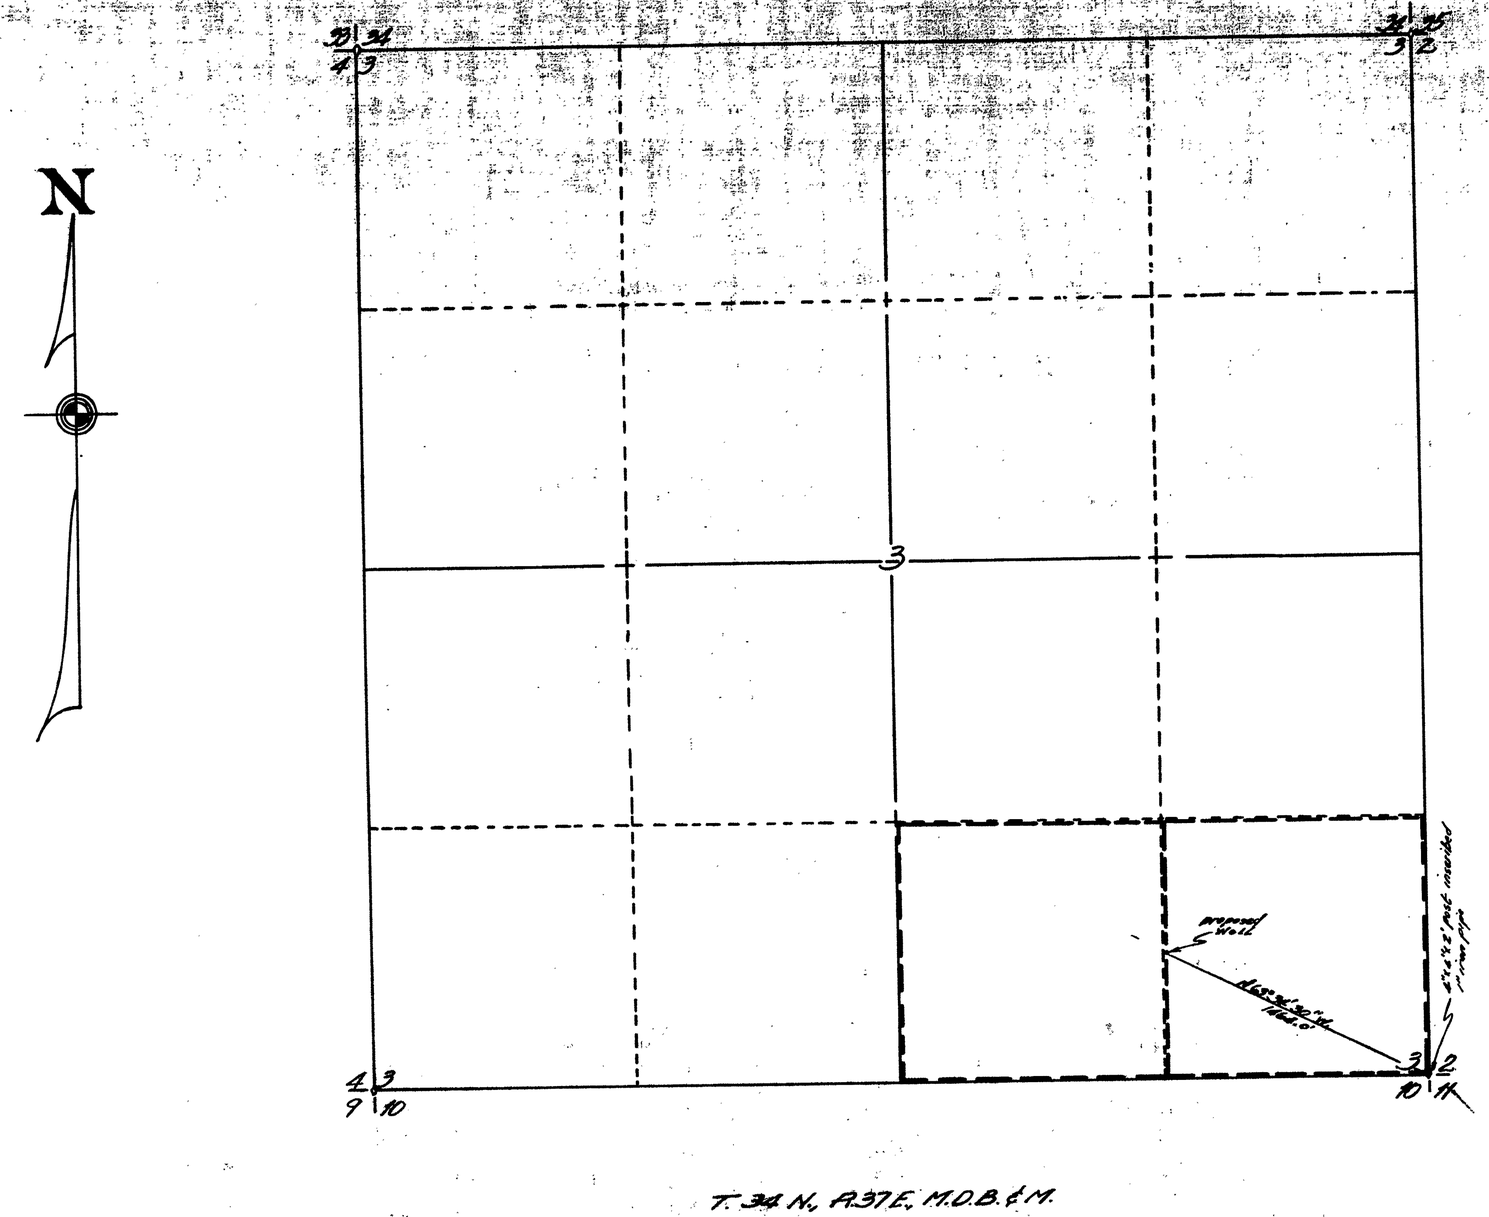


STATE OF NEVADA }
COUNTY OF HUMBOLDT } S.S.

I, Richard M. Black, being first duly sworn, depose and say that this map, consisting of one sheet, has been correctly drawn to the designated scale from field notes of a survey made by me, between the 1st day of July and the 15th day of July, 1960; that it truly and correctly represents the location and extent of the works used to divert water from underground in Pershing County, by WESTERN LANDS AND DEVELOPMENT COMPANY INC. for irrigation and domestic purposes. That the proposed point of diversion, the approximate location and size of the diverting channel, all reservoirs or basins, the location and names of all other works which will cross or connect with the proposed works, and the boundary of all lands showing by 40-acre sub-divisions the areas proposed to be irrigated are fully and correctly designated thereon.

Richard M. Black
STATE WATER RIGHT SURVEYOR

Subscribed and sworn to before me this 17th day of March, 1961.

Mrs. Hilda Sherwood
Notary Public in and for Dromsby County, Nevada
My Commission Expires July 1, 1961

SCALE: 1" = 400'

OFFICE
ENGINEER
1961 MAR 17 PM 2 11

FILED
March 17, 1961
STATE ENGINEER'S OFFICE

**MAP**
**TO ACCOMPANY APPLICATION TO APPROPRIATE WATER FOR IRRIGATION & DOMESTIC USE BY WESTERN LANDS AND DEVELOPMENT COMPANY INC. FROM UNDERGROUND**

19683