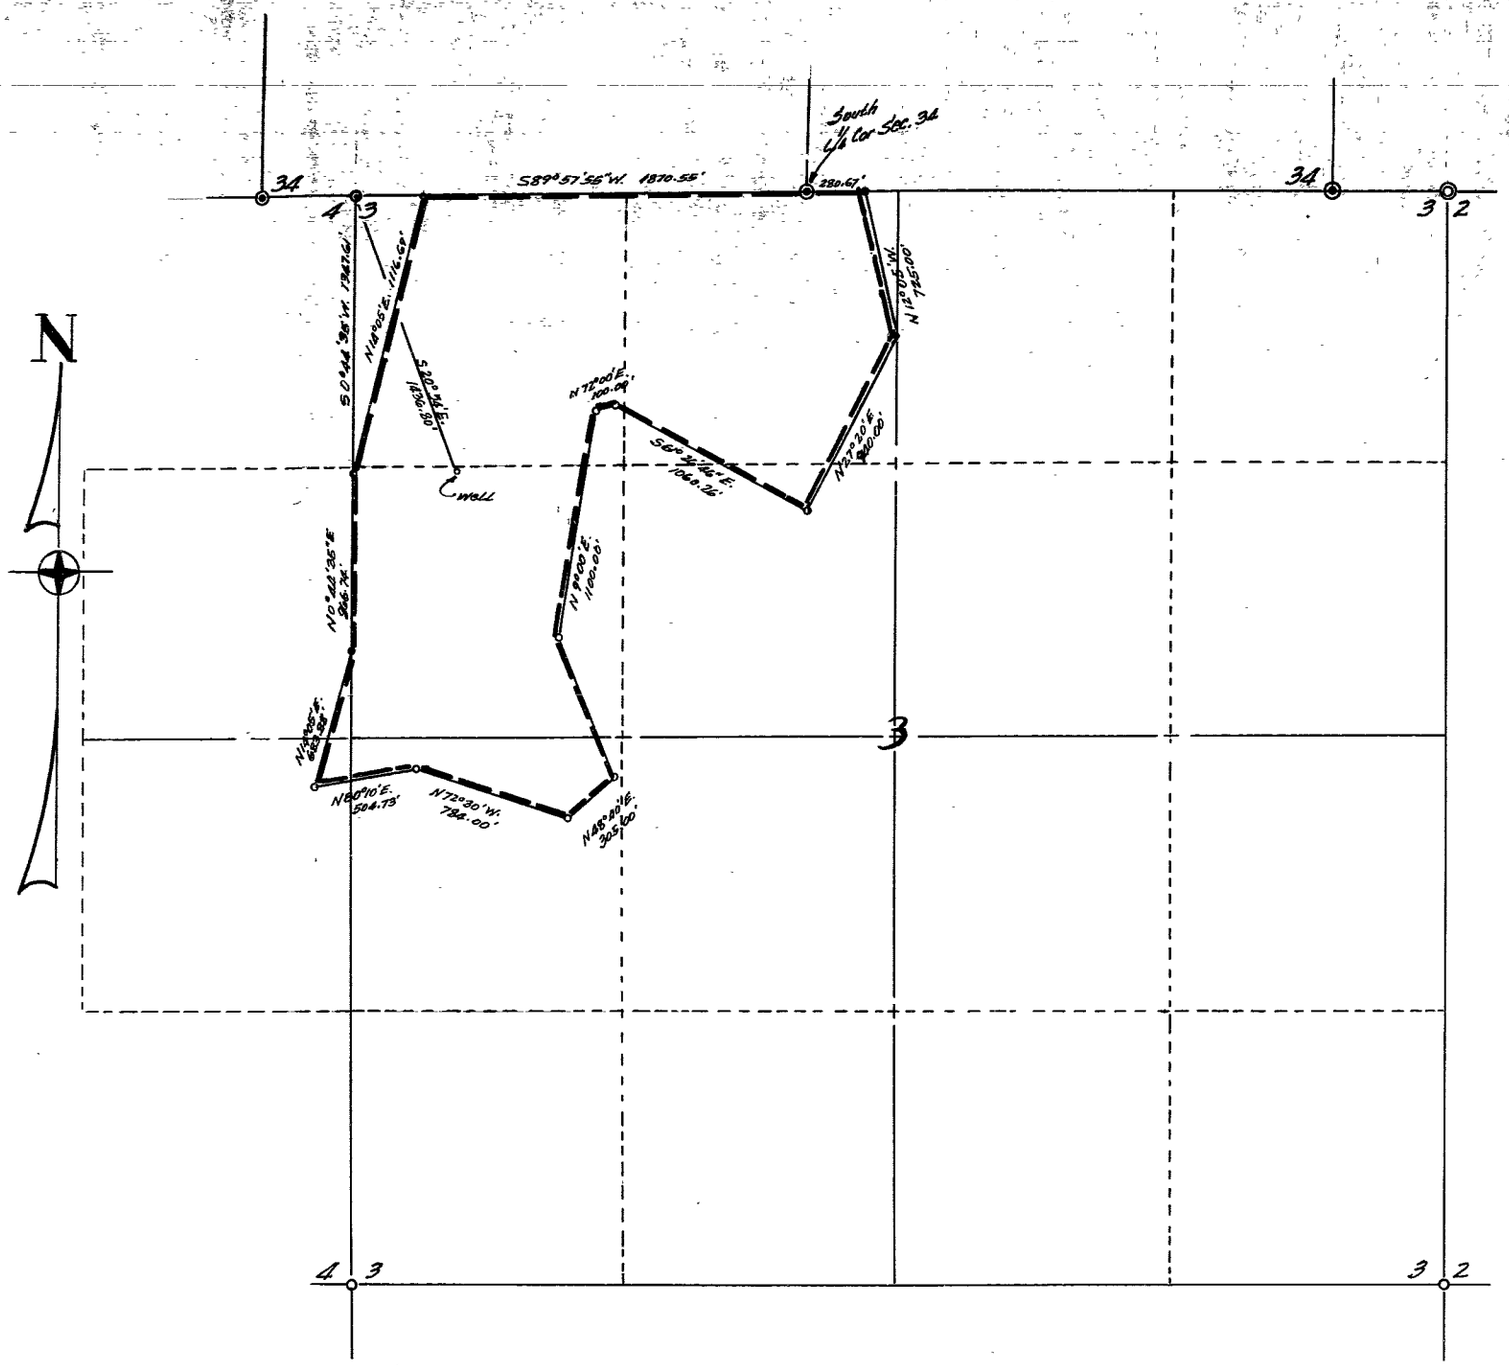

T.20 N., R.19 E., M.D.B.&M.

STATE OF NEVADA
COUNTY OF WASHOE } s s

I, Richard M. Black, being first duly sworn depose and say that this map, consisting of one sheet, has been correctly drawn to the designated scale from field notes of a survey made by me between the 1st day of March and the 15th day of March, 1961, that it truly and correctly represents the location and extent of the works used to divert water from underground in Washoe County by LEMMON VALLEY LAND CO. for QUASI-MUNICIPAL (Sub-Div.) purposes. That the proposed point of diversion, the approximate location and size of the diverting channel, all reservoirs or basins, the location and names of all other works which will cross or connect with the proposed works, and the boundary of all lands showing by 40-acre subdivisions the areas proposed to be served, are fully and correctly designated thereon.

Richard M. Black
STATE WATER RIGHT SURVEYOR

Subscribed and sworn to before me this 24th day of March, 1961.

M Kathryn Barthett
Notary Public in and for Ormsby County, Nevada
My Commission Expires December 31, 1962

SCALE: 1" = 400'

0 100 200 300 400 800' 1600'

MAP

TO ACCOMPANY APPLICATION TO APPROPRIATE WATER FOR QUASI MUNICIPAL (SUB-DIVISION) USE BY LEMMON VALLEY LAND CO. FROM UNDERGROUND IN WASHOE COUNTY

FILED
March 24, 1961
STATE ENGINEER'S OFFICE

OFFICE
STATE ENGINEER

1961 MAR 24 PM 2 49

SUPERSEDES NO. 641 ISSUED 12-11-67

19690