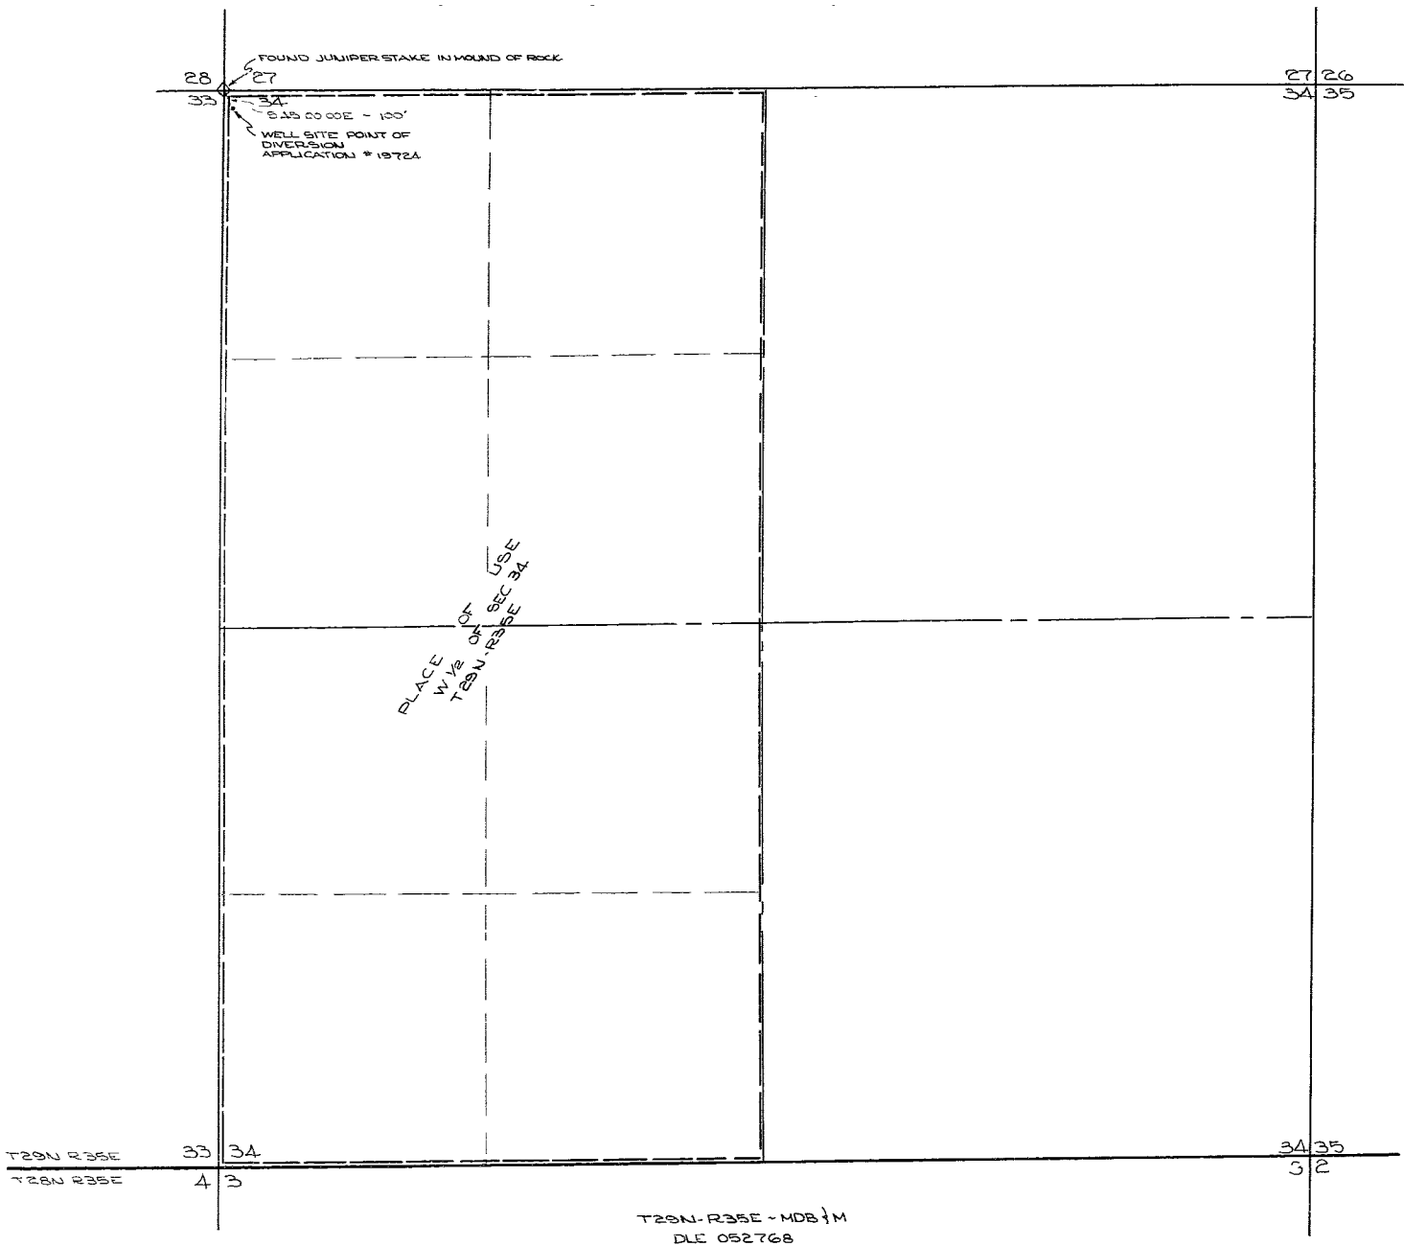

STATE OF NEVADA
COUNTY OF ORMSBY } SS

I, EUGENE B LONGFIELD, BEING FIRST DULY SWORN DEPOSE AND SAY THAT THIS MAP, CONSISTING OF 1 SHEET INCLUSIVE, HAS BEEN CORRECTLY DRAWN TO THE DESIGNATED SCALE FROM FIELD NOTES OF A SURVEY MADE BY ME ON THE 26TH DAY OF MARCH, 1962; THAT IT TRULY AND CORRECTLY REPRESENTS THE PROPOSED LOCATION AND EXTENT OF THE WORKS USED TO DIVERT WATER FROM AN UNDERGROUND SOURCE IN PERSHING COUNTY BY JEWEL LEE WARD FOR IRRIGATION AND DOMESTIC PURPOSES THAT THE PROPOSED POINT OF DIVERSION, AND THE BOUNDARY OF ALL LANDS, SHOWING BY 40-ACRE SUBDIVISIONS THE AREAS PROPOSED TO BE IRRIGATED, ARE FULLY AND CORRECTLY DESIGNATED THEREON

Eugene B Longfield
STATE WATER RIGHT SURVEYOR

SUBSCRIBED AND SWORN TO BEFORE ME THIS 27th DAY OF March, 1962

Mrs. Hilda Sherwood
NOTARY PUBLIC IN AND FOR THE COUNTY OF ORMSBY
STATE OF NEVADA My Commission Expires July 1, 1965

SCALE 1" = 400

0 100 200 400 800 1200 1600

RECEIVED
MAR 27 1962
STATE ENGINEER'S OFFICE

FILED
Mar 27, 1962
STATE ENGINEER'S OFFICE

MAP

TO ACCOMPANY APPLICATION TO APPROPRIATE WATER FOR IRRIGATION AND DOMESTIC PURPOSES BY JEWEL LEE WARD FROM AN UNDERGROUND SOURCE

LONGFIELD ENGINEERS

19724