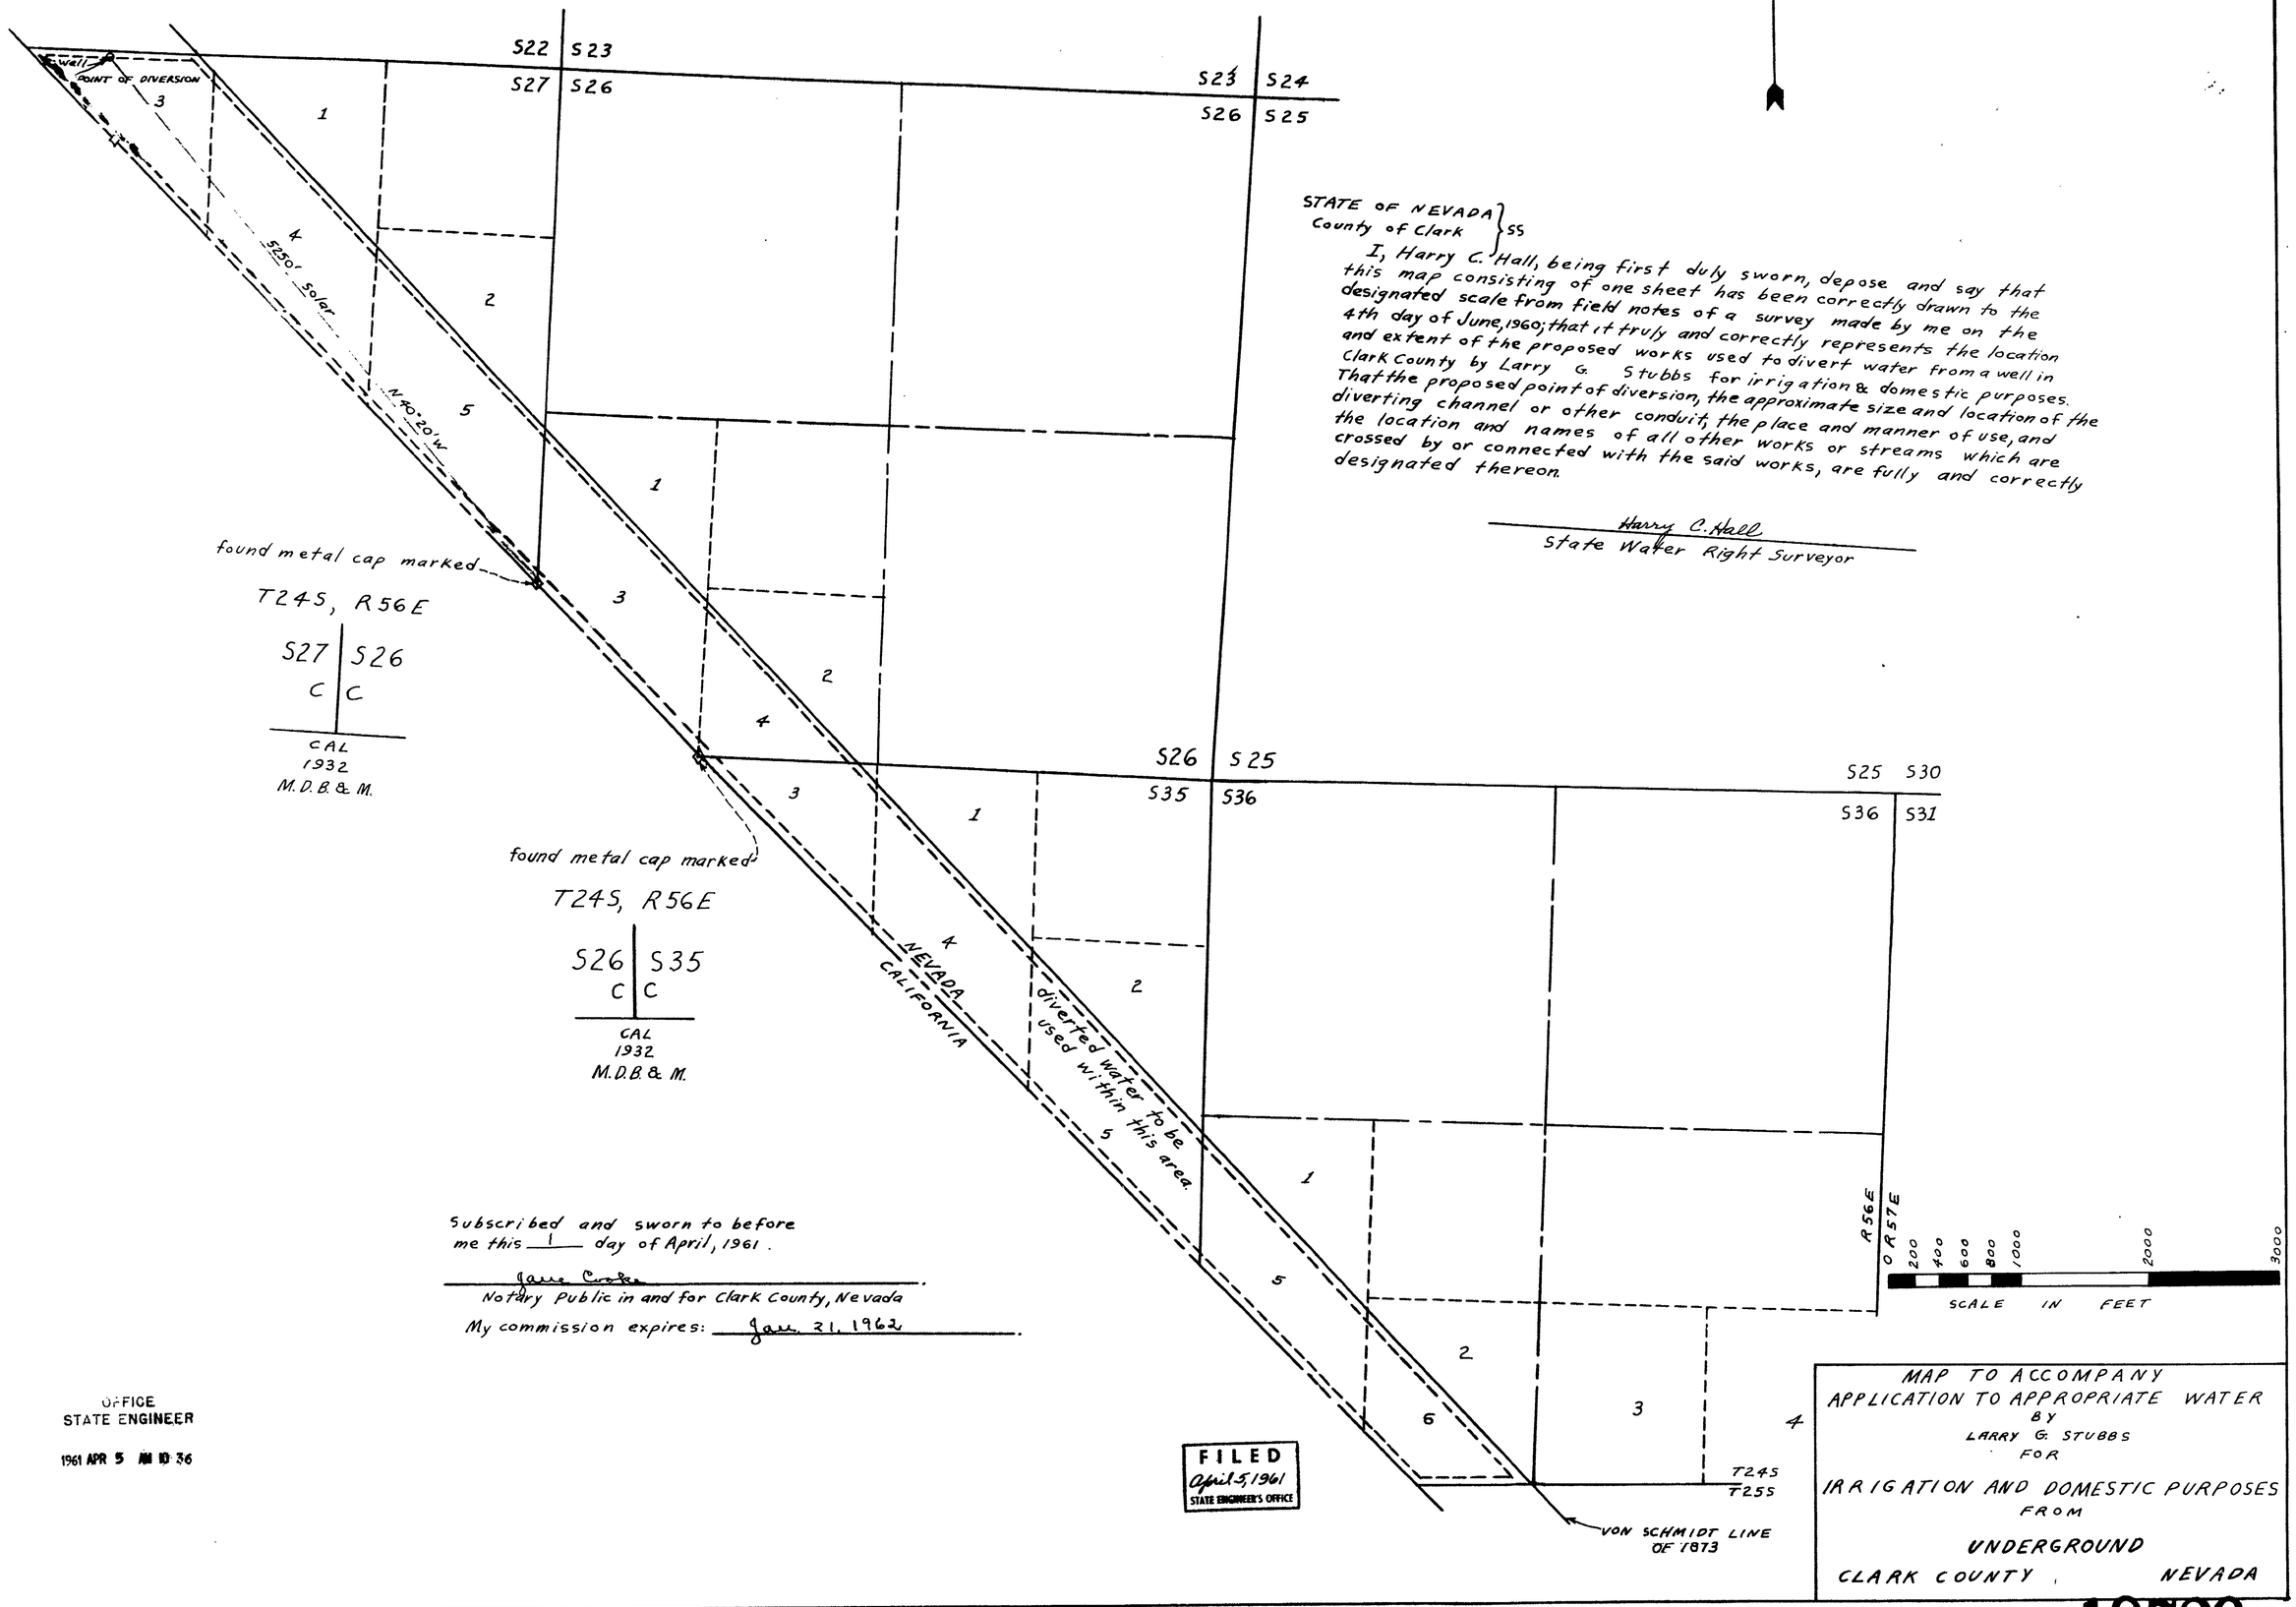

STATE OF NEVADA }
County of Clark } SS

I, Harry C. Hall, being first duly sworn, depose and say that this map consisting of one sheet has been correctly drawn to the designated scale from field notes of a survey made by me on the 4th day of June, 1960; that it truly and correctly represents the location and extent of the proposed works used to divert water from a well in Clark County by Larry G. Stubbs for irrigation & domestic purposes. That the proposed point of diversion, the approximate size and location of the diverting channel or other conduit, the place and manner of use, and the location and names of all other works or streams which are crossed by or connected with the said works, are fully and correctly designated thereon.

Harry C. Hall
State Water Right Surveyor

Subscribed and sworn to before me this 1 day of April, 1961.

Jane Crosby
Notary Public in and for Clark County, Nevada
My commission expires: Jan. 21, 1962

OFFICE
STATE ENGINEER
1961 APR 5 AM 10 36

FILED
April 5, 1961
STATE ENGINEER'S OFFICE

MAP TO ACCOMPANY
APPLICATION TO APPROPRIATE WATER
BY
LARRY G. STUBBS
FOR
IRRIGATION AND DOMESTIC PURPOSES
FROM
UNDERGROUND
CLARK COUNTY, NEVADA

19729