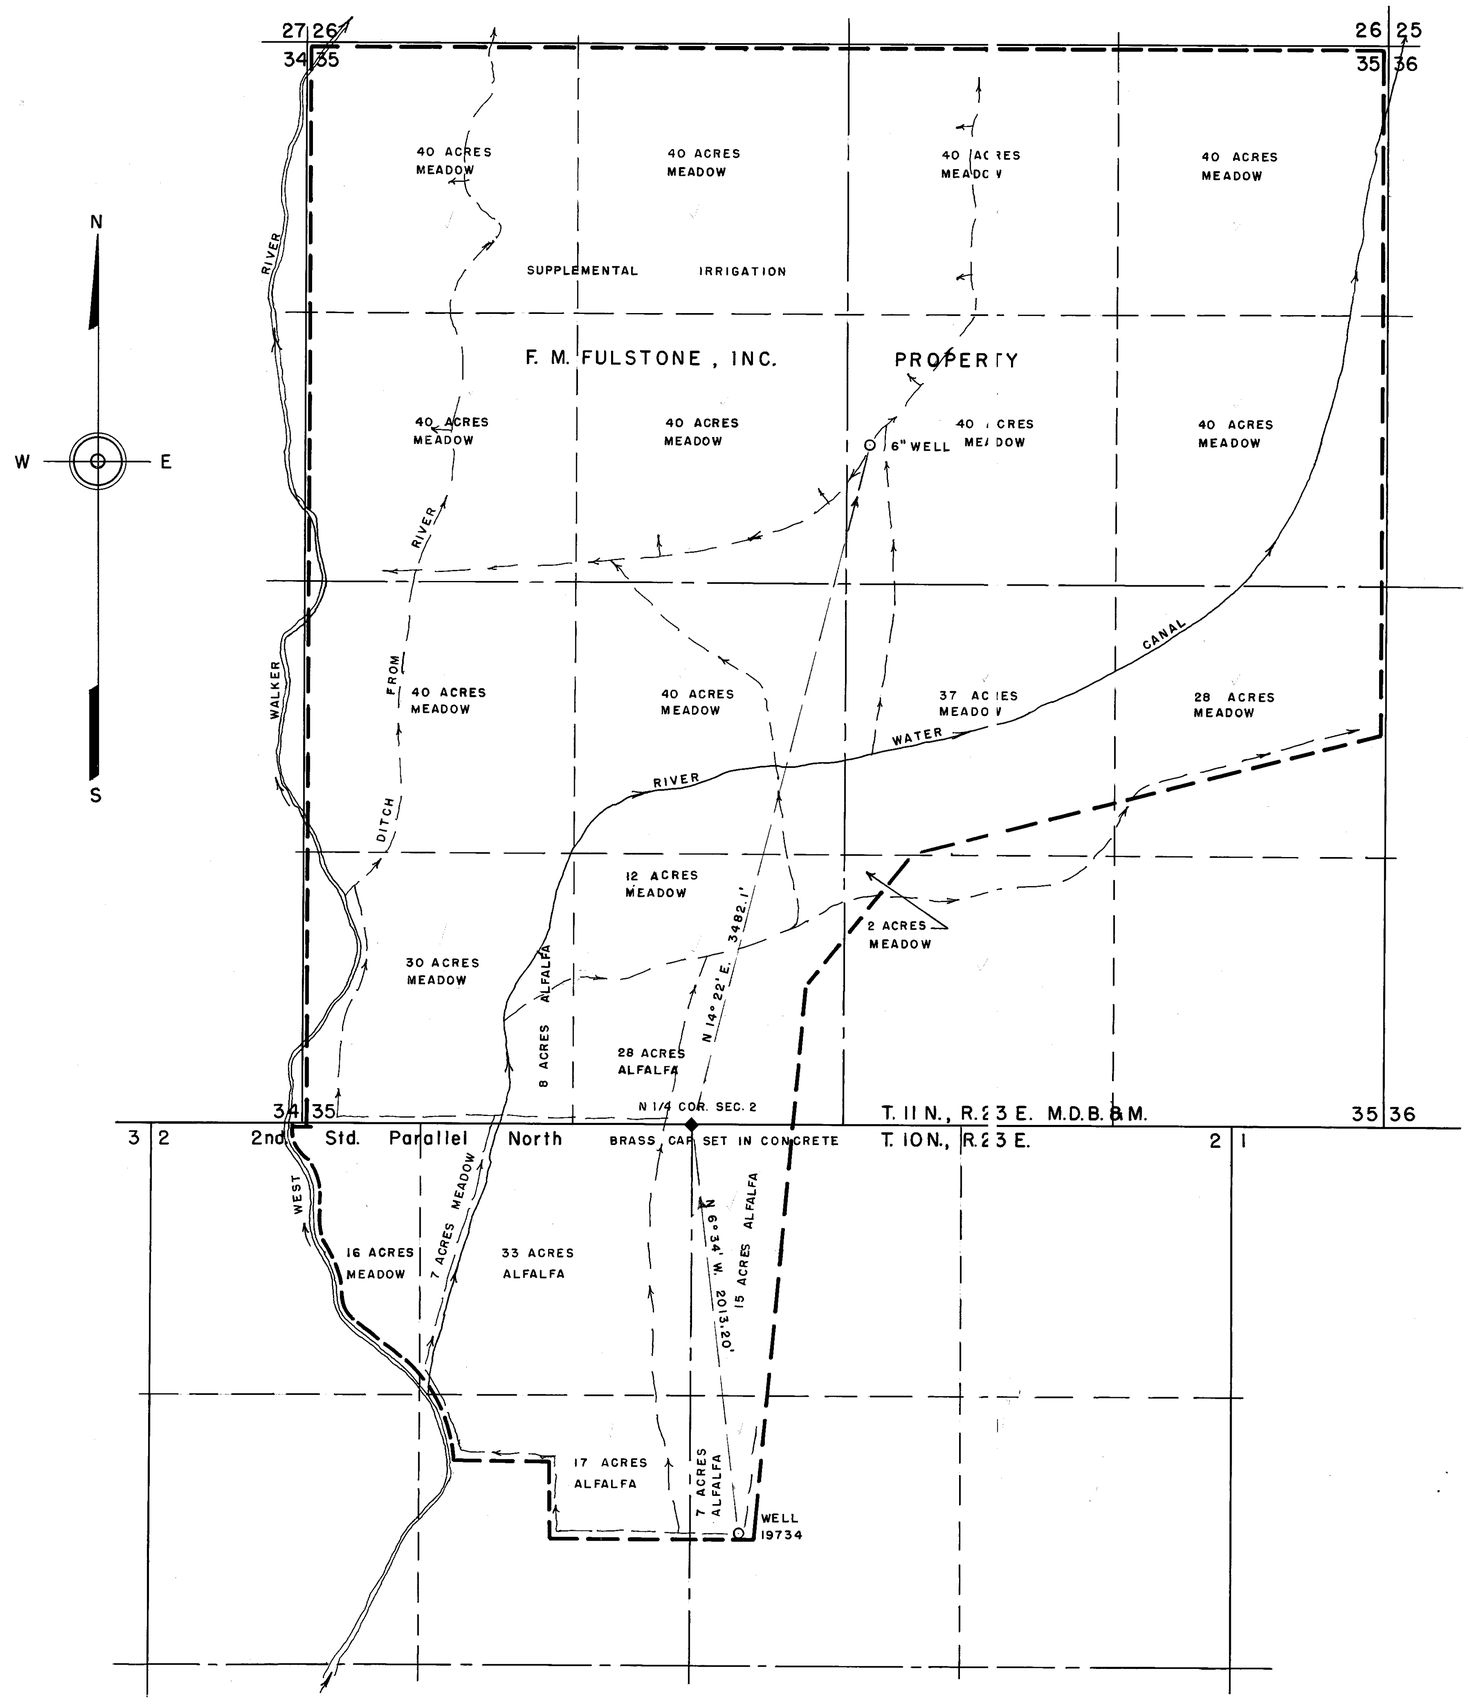

SECTION	SUBDIVISION		TOWN-SHIP	RANGE	CULTIVATED ACREAGE	DESCRIPTION OF CULTURE	DATE OF FIRST CULTURE
2	NW1/4	NE1/4	10N	23E	15	ALFALFA	
"	SW1/4	"	"	"	7	"	
"	SE1/4	NW1/4	"	"	17	"	
"	NE1/4	"	"	"	33	"	
"	"	"	"	"	7	MEADOW	
"	NW1/4	NW1/4	"	"	16	"	
35	SW1/4	SW1/4	11N	23E	8	ALFALFA	
"	"	"	"	"	30	MEADOW	
"	SE1/4	"	"	"	12	"	
"	"	"	"	"	28	ALFALFA	
"	N1/2	"	"	"	80	MEADOW	
"	NW1/4	SE1/4	"	"	37	"	
"	NE1/4	"	"	"	28	"	
"	SW1/4	"	"	"	2	"	
"	NW1/4		"	"	160	"	
"	NE1/4		"	"	160	"	

STATE OF NEVADA }
County of Ormsby } ss

I, Walter G. Reid, being first duly sworn, depose and say that this map, consisting of one sheet, has been correctly drawn to the designated scale from field notes of a survey made by me, on the 5th day of June, 1961; that it truly and correctly represents the proposed location and extent of the works used to divert water from an underground source, in Lyon County, by F. M. Fulstone, Inc. for irrigation and domestic purposes. That the proposed point of diversion, the approximate location and size of the diverting channel, all reservoirs or basins, the location and names of all other works which will cross or connect with the proposed works, and the boundary of all lands, showing by 40-acre subdivisions the areas proposed to be irrigated, are fully and correctly designated thereon.

Walter G. Reid
State Water Right Surveyor

Subscribed and sworn to before me this 11th day of July, 1961.

M. Kathryn Bartlett
Notary Public in and for Ormsby County, Nevada

My Commission Expires December 31, 1962

SCALE — 1" = 400'

0 100 200 400 800 1200 1600 2000

FILED
July 11, 1961
STATE ENGINEER'S OFFICE

CERTIFICATE No. 6434 ISSUED 1-12-68

MAP
TO ACCOMPANY APPLICATION
TO APPROPRIATE WATER FOR
IRRIGATION AND DOMESTIC BY
F.M. FULSTONE, INC.
FROM UNDERGROUND SOURCE

86181T
84910T
83655T
83654T
83653T 82536T 82535T 82534T 81601T 81600T 81599T 78081T 78082T 79393T 72406T 70927 69719T

19734