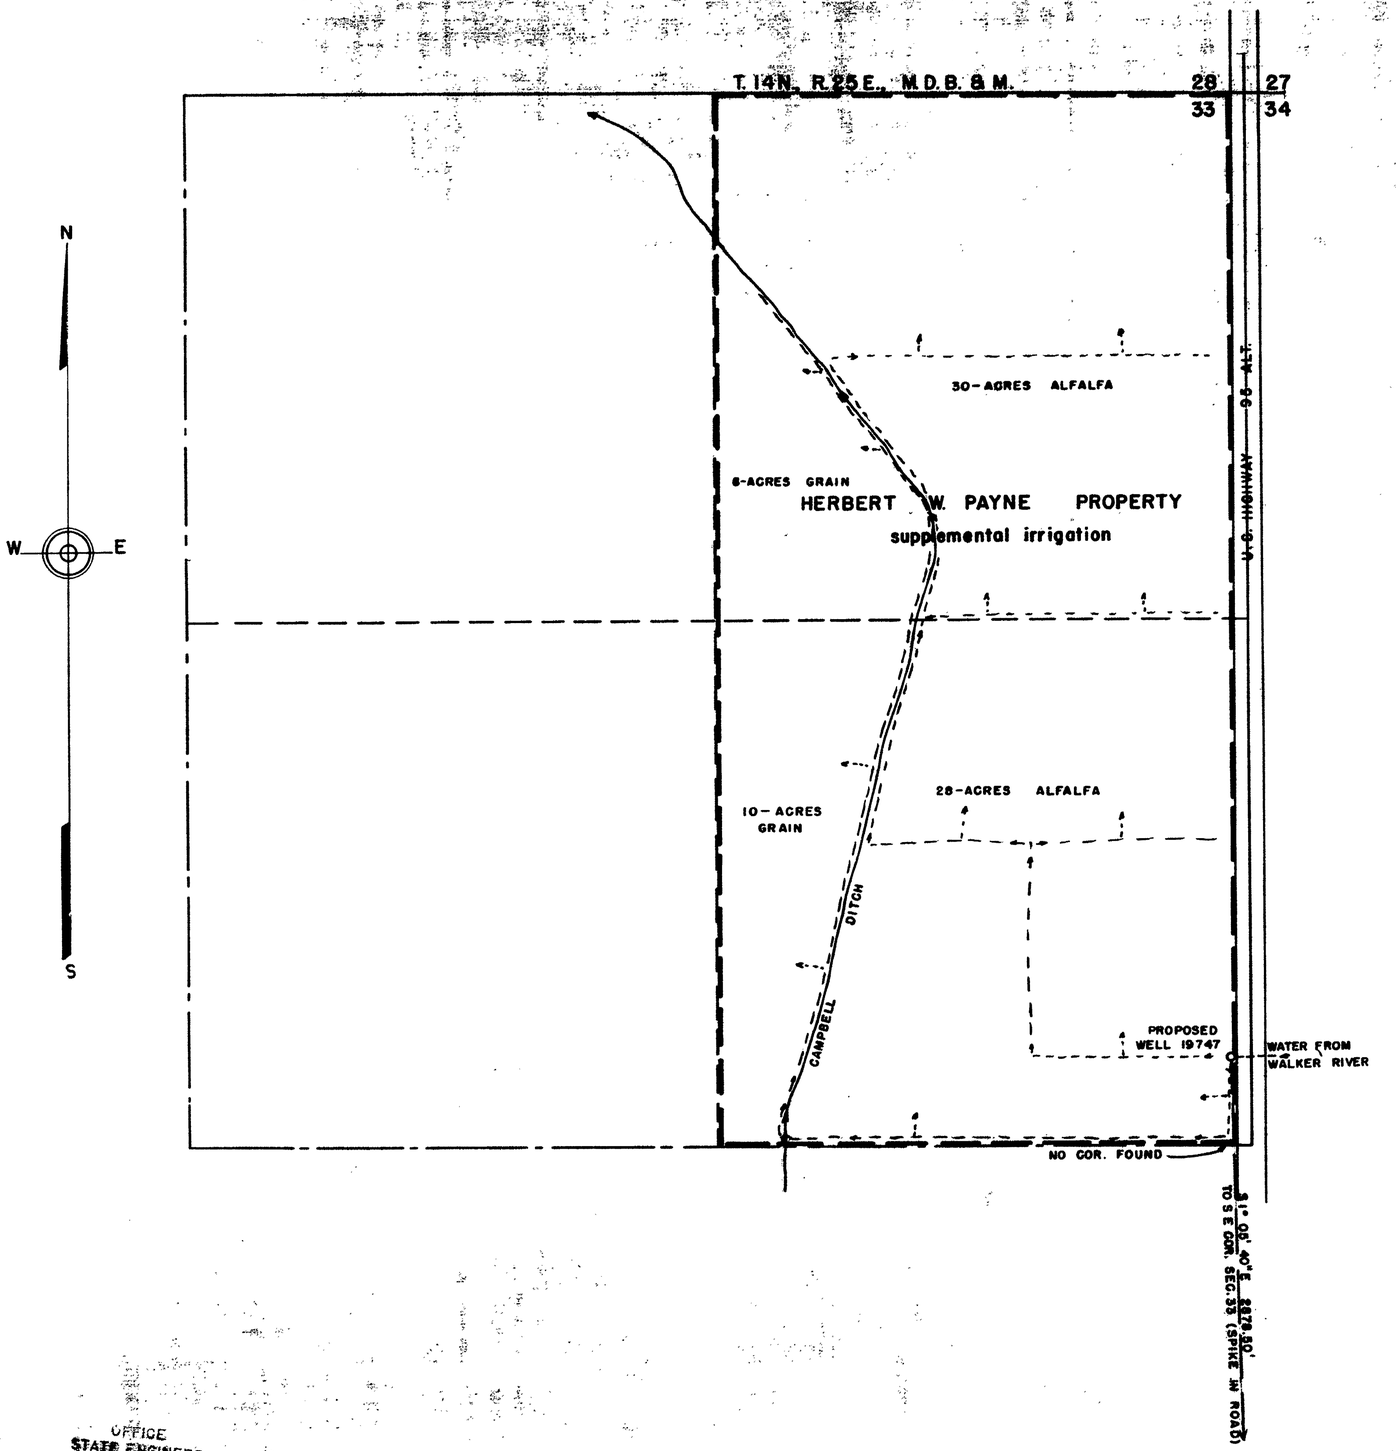

SECTION	SUBDIVISION		TOWN-SHIP	RANGE	CULTIVATED ACREAGE	DESCRIPTION OF CULTURE	DATE OF FIRST CULTURE
33	NE1/4	NE1/4	14N	25E	8	GRAIN	
"	"	"	"	"	30	ALFALFA	
"	SE1/4	"	"	"	10	GRAIN	
"	"	"	"	"	28	ALFALFA	

STATE OF NEVADA, }
COUNTY OF ORMSBY } SS.

I, Walter G. Reid, being first duly sworn, depose and say that this map, consisting of one sheet, has been correctly drawn to the designated scale from field notes of a survey made by me, on the 12th day of April, 1961; that it truly and correctly represents the proposed location and extent of the works used to divert water from an underground source, in Lyon County, by Herbert W. Payne for irrigation and domestic purposes. That the proposed point of diversion, the approximate location and size of the diverting channel, all reservoirs or basins, the location and names of all other works which will cross or connect with the proposed works, and the boundary of all lands, showing by 40-acre subdivisions the areas proposed to be irrigated, are fully and correctly designated thereon.

Walter G. Reid
State Water Right Surveyor

Subscribed and sworn to before me this 17th day of April, 1961.

Mrs Hilda Sherwood
Notary Public in and for Ormsby County, Nevada
My Commission Expires July 1, 1961

SCALE - 1" = 200'

0 50 100 200 400 600 800 1000

OFFICE
STATE ENGINEER

FILED
April 17, 1961
STATE ENGINEER'S OFFICE

MAP
TO ACCOMPANY APPLICATION
TO APPROPRIATE WATER FOR
IRRIGATION AND DOMESTIC BY
HERBERT W. PAYNE
FROM UNDERGROUND SOURCE

19747