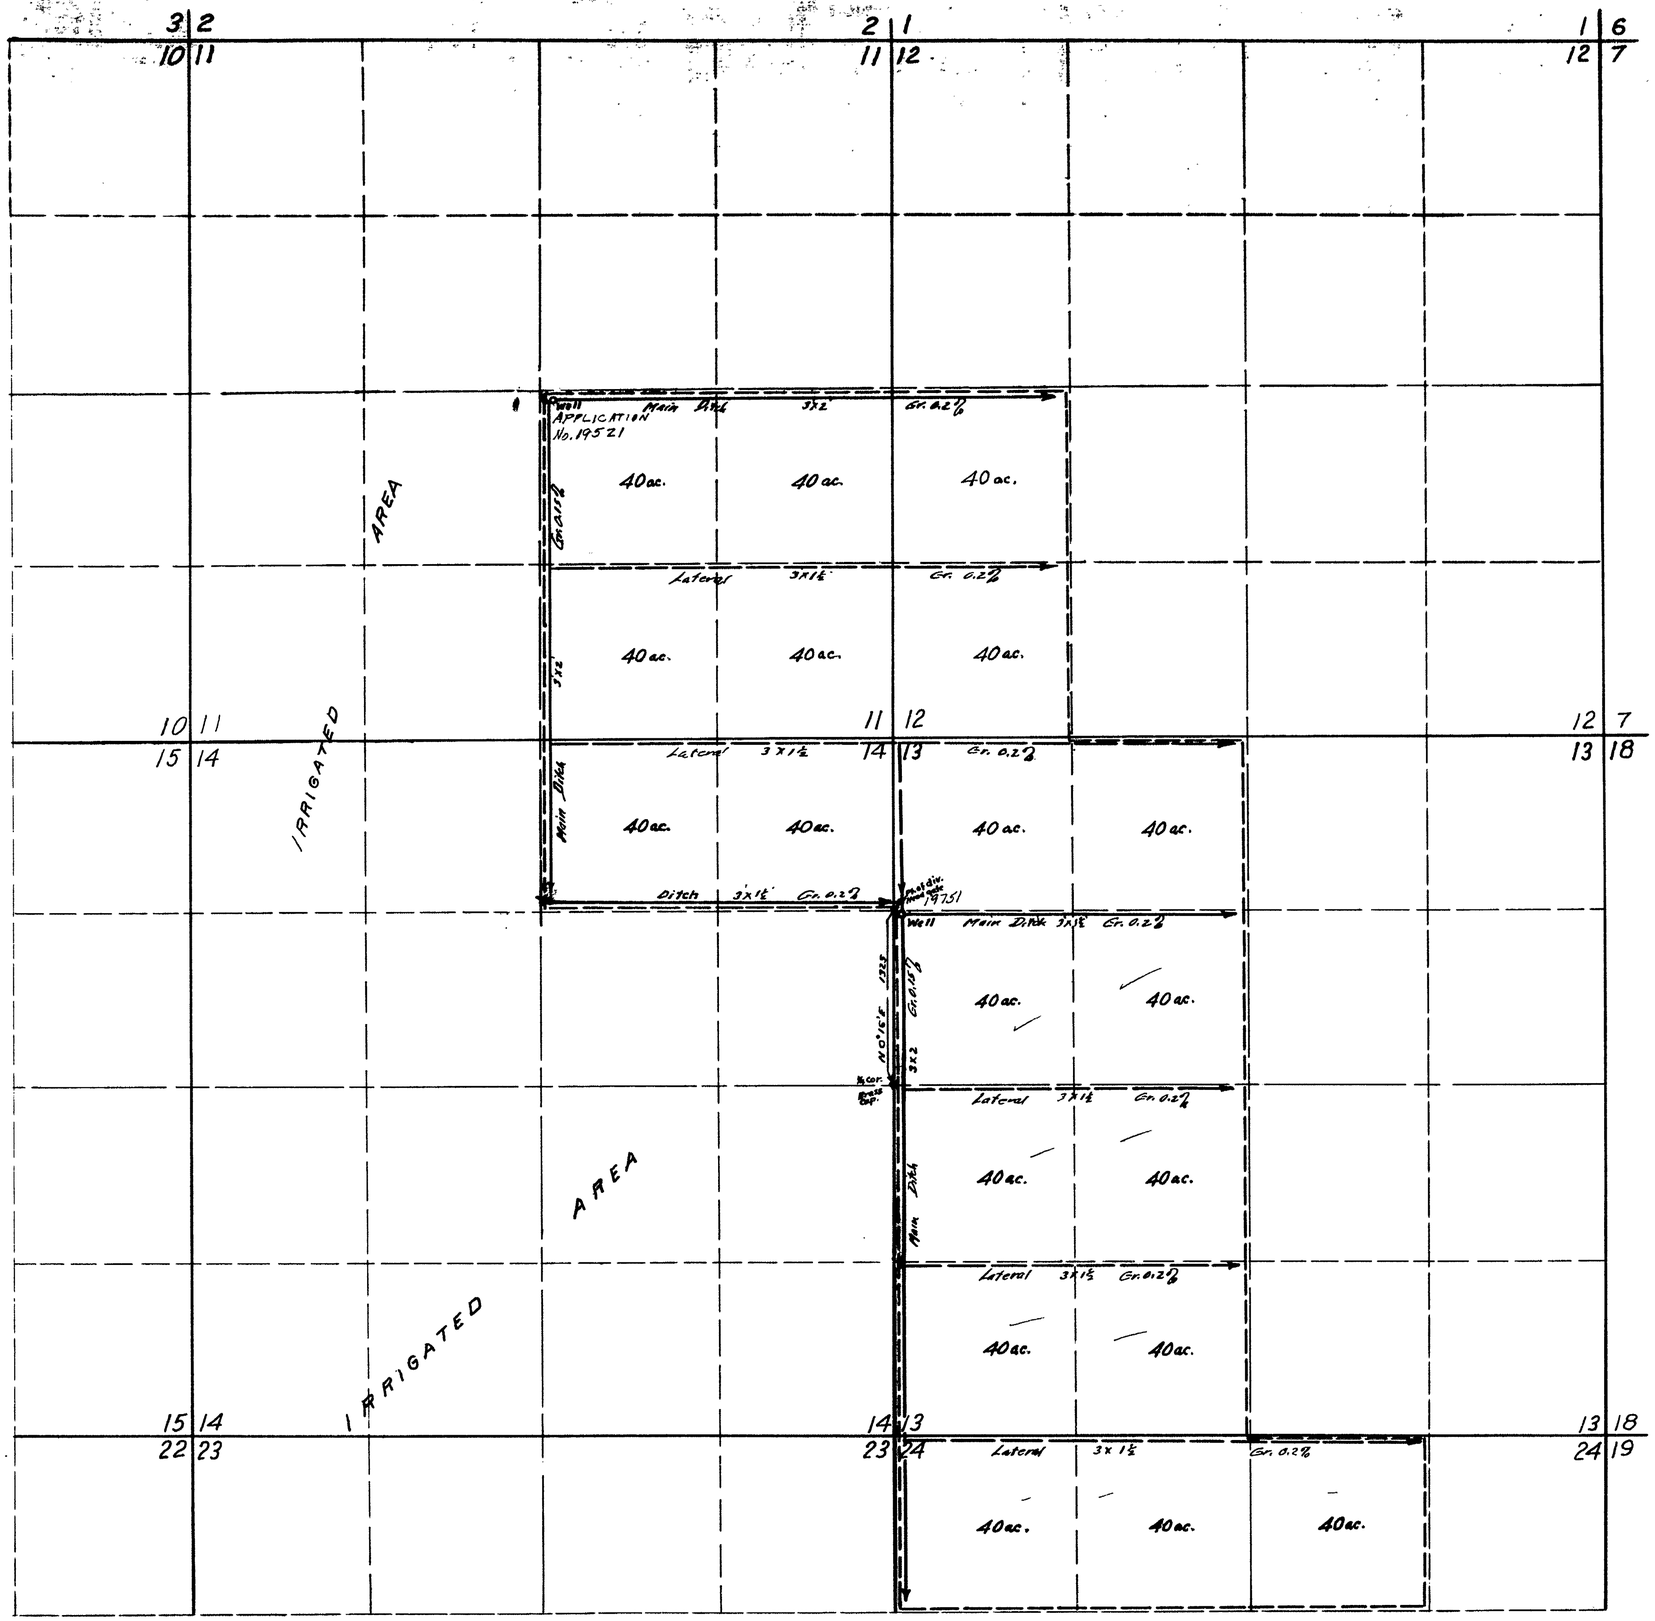

T. 45 N., R. 33 E., M.D.B. & M.

N

STATE OF NEVADA
COUNTY OF HUMBOLDT } SS

I, W.A. Wentz, being first duly sworn, depose and say that this map, consisting of one sheet, has been correctly drawn to the designated scale from field notes of a survey made by me on the 11th day of June, 1960; that it truly and correctly represents the location and extent of the works used to divert waste water from irrigated area in Humboldt County, by the Bengoa Ranching Co., for irrigation purposes.

That the proposed points of diversion, the approximate location and size of the diverting channels, all reservoirs or basins, the location and names of all other works which will cross or connect with the proposed works, and the boundary of all lands, showing by 40-acre subdivisions the areas proposed to be irrigated, are fully and correctly designated thereon.

W. A. Wentz
STATE WATER RIGHT SURVEYOR

Subscribed and sworn to before me this 5th day of May, 1961

Grace V. Bell
Clerk.

Scale 1 in. = 600 ft.

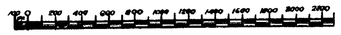

MAP

TO ACCOMPANY APPLICATION TO APPROPRIATE WATER FOR IRRIGATION BY THE BENGOA RANCHING CO. WASTE WATER FROM IRRIGATED AREA

W. A. Wentz - State Water Right Surveyor 4-30-61

OFFICE
STATE ENGINEER
1961 MAY 8 AM 10 26

FILED
Sept. 27, 1961
STATE ENGINEER'S OFFICE

STATE ENGINEER
1961 SEP 27 AM 10 14

19751