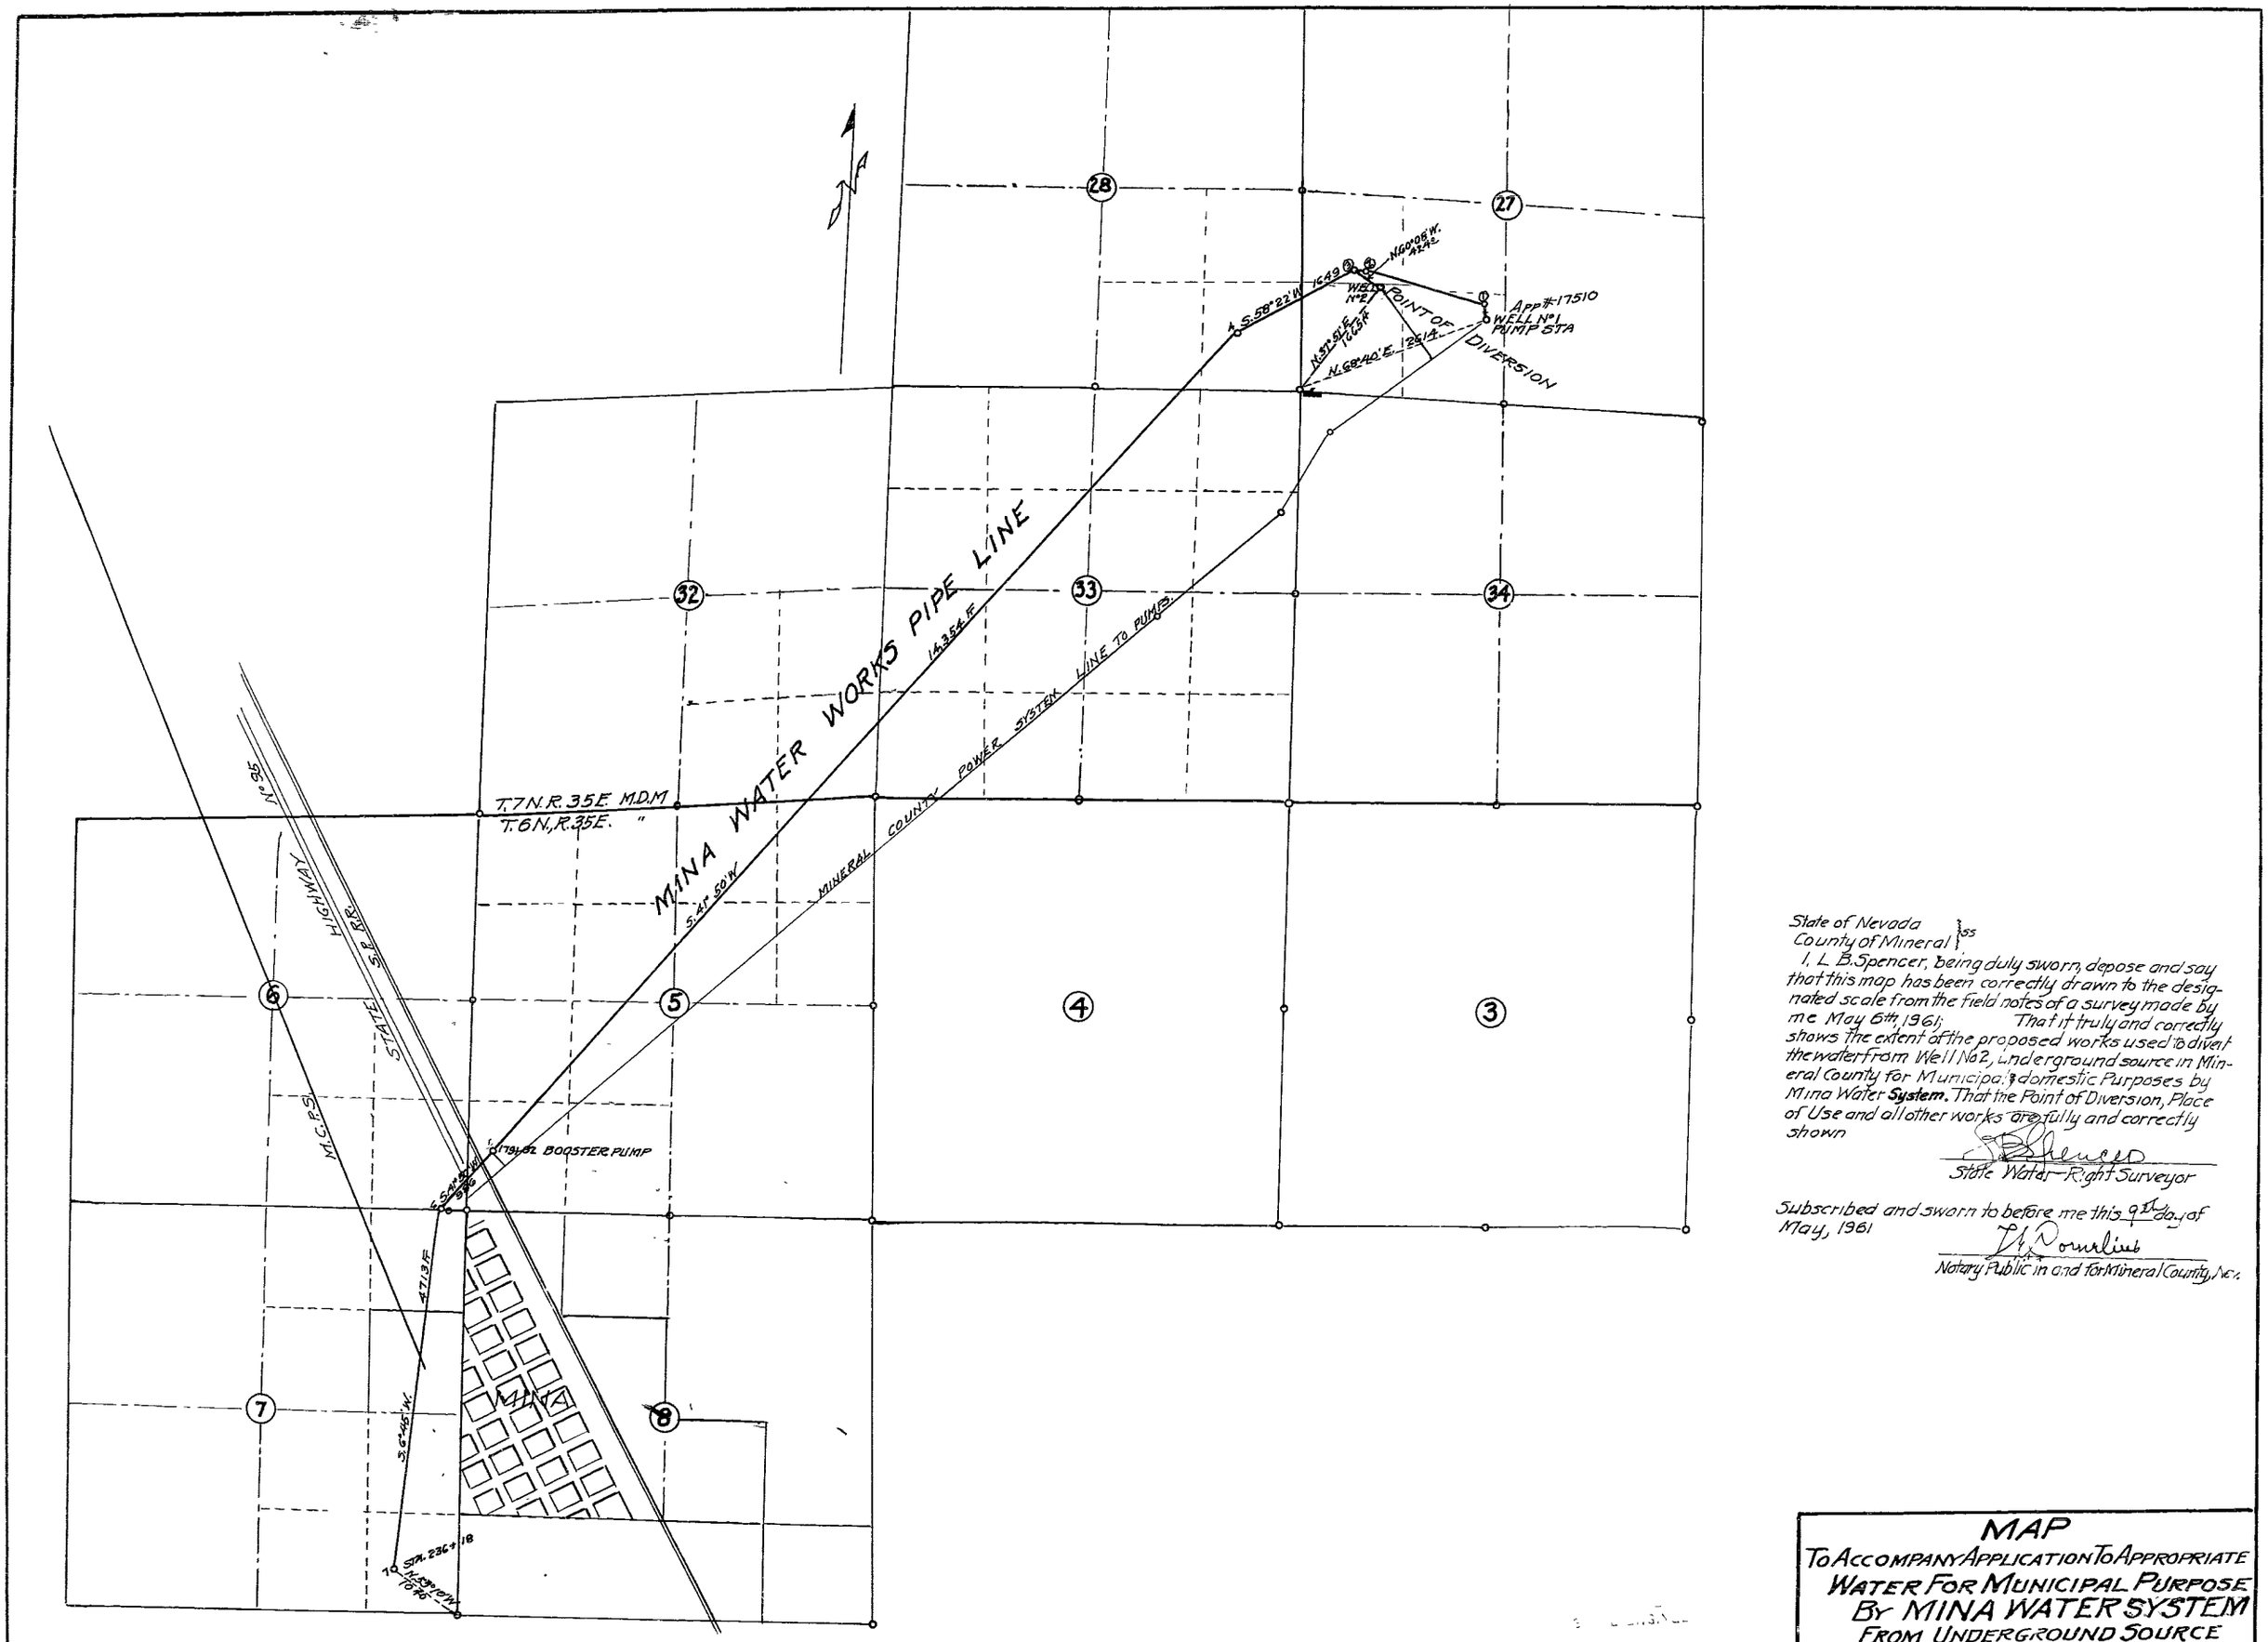

State of Nevada
County of Mineral } ss

I, L. B. Spencer, being duly sworn, depose and say that this map has been correctly drawn to the designated scale from the field notes of a survey made by me May 6th, 1961; That it truly and correctly shows the extent of the proposed works used to divert the water from Well No 2, underground source in Mineral County for Municipal & domestic Purposes by Mina Water **System.** That the Point of Diversion, Place of Use and all other works are fully and correctly shown

L. B. Spencer
State Water Right Surveyor

Subscribed and sworn to before me this 9th day of May, 1961

H. Rowline
Notary Public in and for Mineral County, Nev.

CERTIFICATE No. 5600 ISSUED Aug 20, 1963

FILED
May 25, 1961
STATE ENGINEER'S OFFICE

MAP
TO ACCOMPANY APPLICATION TO APPROPRIATE WATER FOR MUNICIPAL PURPOSE BY MINA WATER SYSTEM FROM UNDERGROUND SOURCE IN MINERAL COUNTY, NEVADA.

SCALE 1" = 1000 FT SURVEYED MAY 6, 1961
BY L. B. SPENCER ST. W.R. SURVEYOR
MINA, NEVADA.

19765