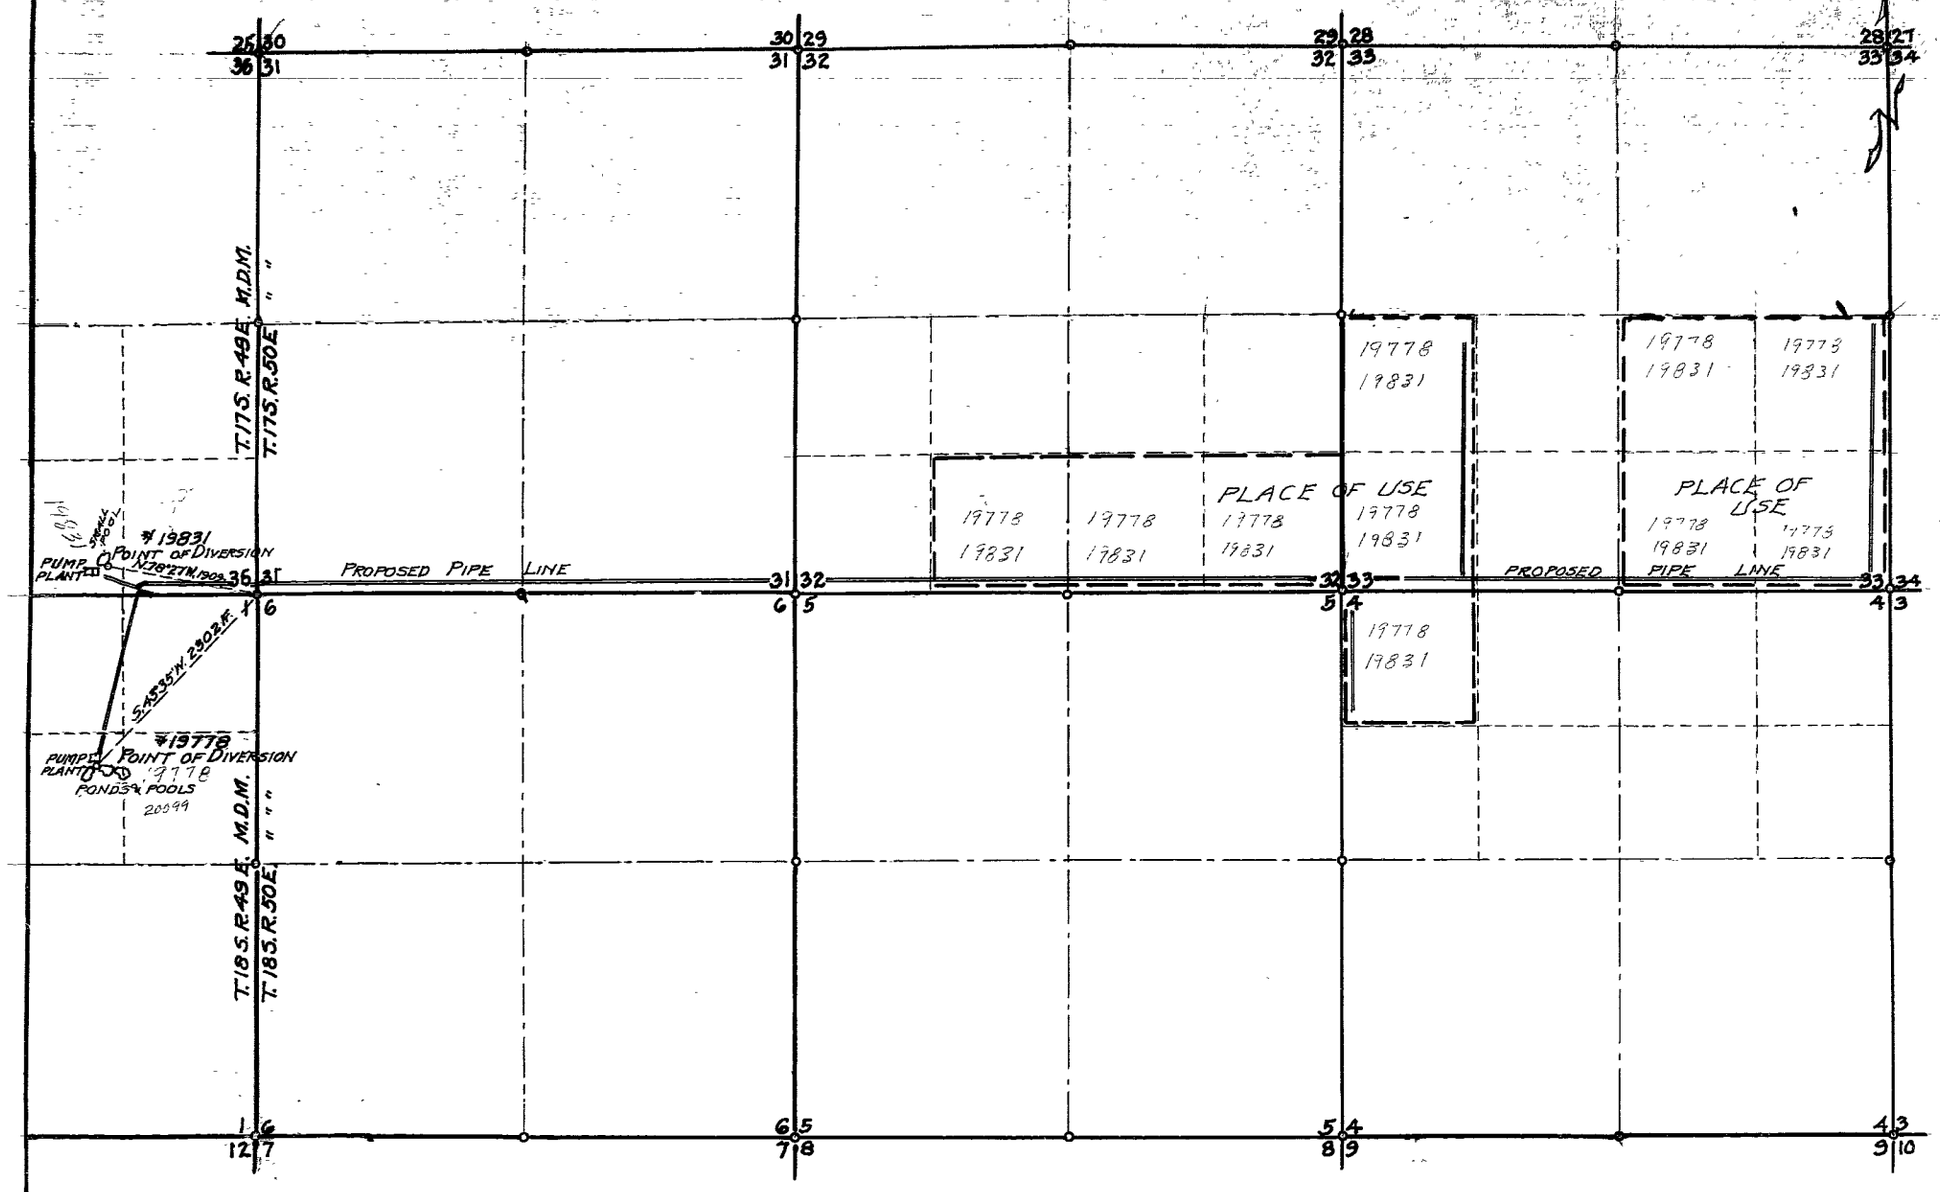

State of Nevada }ss.
County of Mineral }

I, L. B. Spencer, being duly sworn, depose and say that this map has been correctly drawn to the designated scale from the field notes of a survey made by me May 2nd 3rd, 1961; that it truly and correctly shows the extent of the proposed works used to divert the water from small ponds in Nye County by the Nye County Land Company for Irrigation and Domestic Use That the Point of Diversion and the Place of Use and all other works are fully and correctly shown

State Water Right Surveyor.

Subscribed and sworn to before me this 9th day of May, 1961.

Notary Public in and for Mineral County Nevada.

STATE ENGINEER
1961 MAY 16 AM 9 06

FILED
May 16, 1961
STATE ENGINEER'S OFFICE

23045

MAP
TO ACCOMPANY APPLICATIONS TO APPROPRIATE WATER FOR IRRIGATION & DOMESTIC USE BY NYE COUNTY LAND COMPANY FROM SMALL PONDS & POOLS IN NYE COUNTY, NEVADA

SCALE 1" = 800 ft. SURVEYED MAY 2nd 3rd 1961
BY L. B. SPENCER, ST. W.R. SURVEYOR
MINA NEVADA.

25424 24701 23045 22890 22889 20100 20099 FILE UNDER 19778 19831