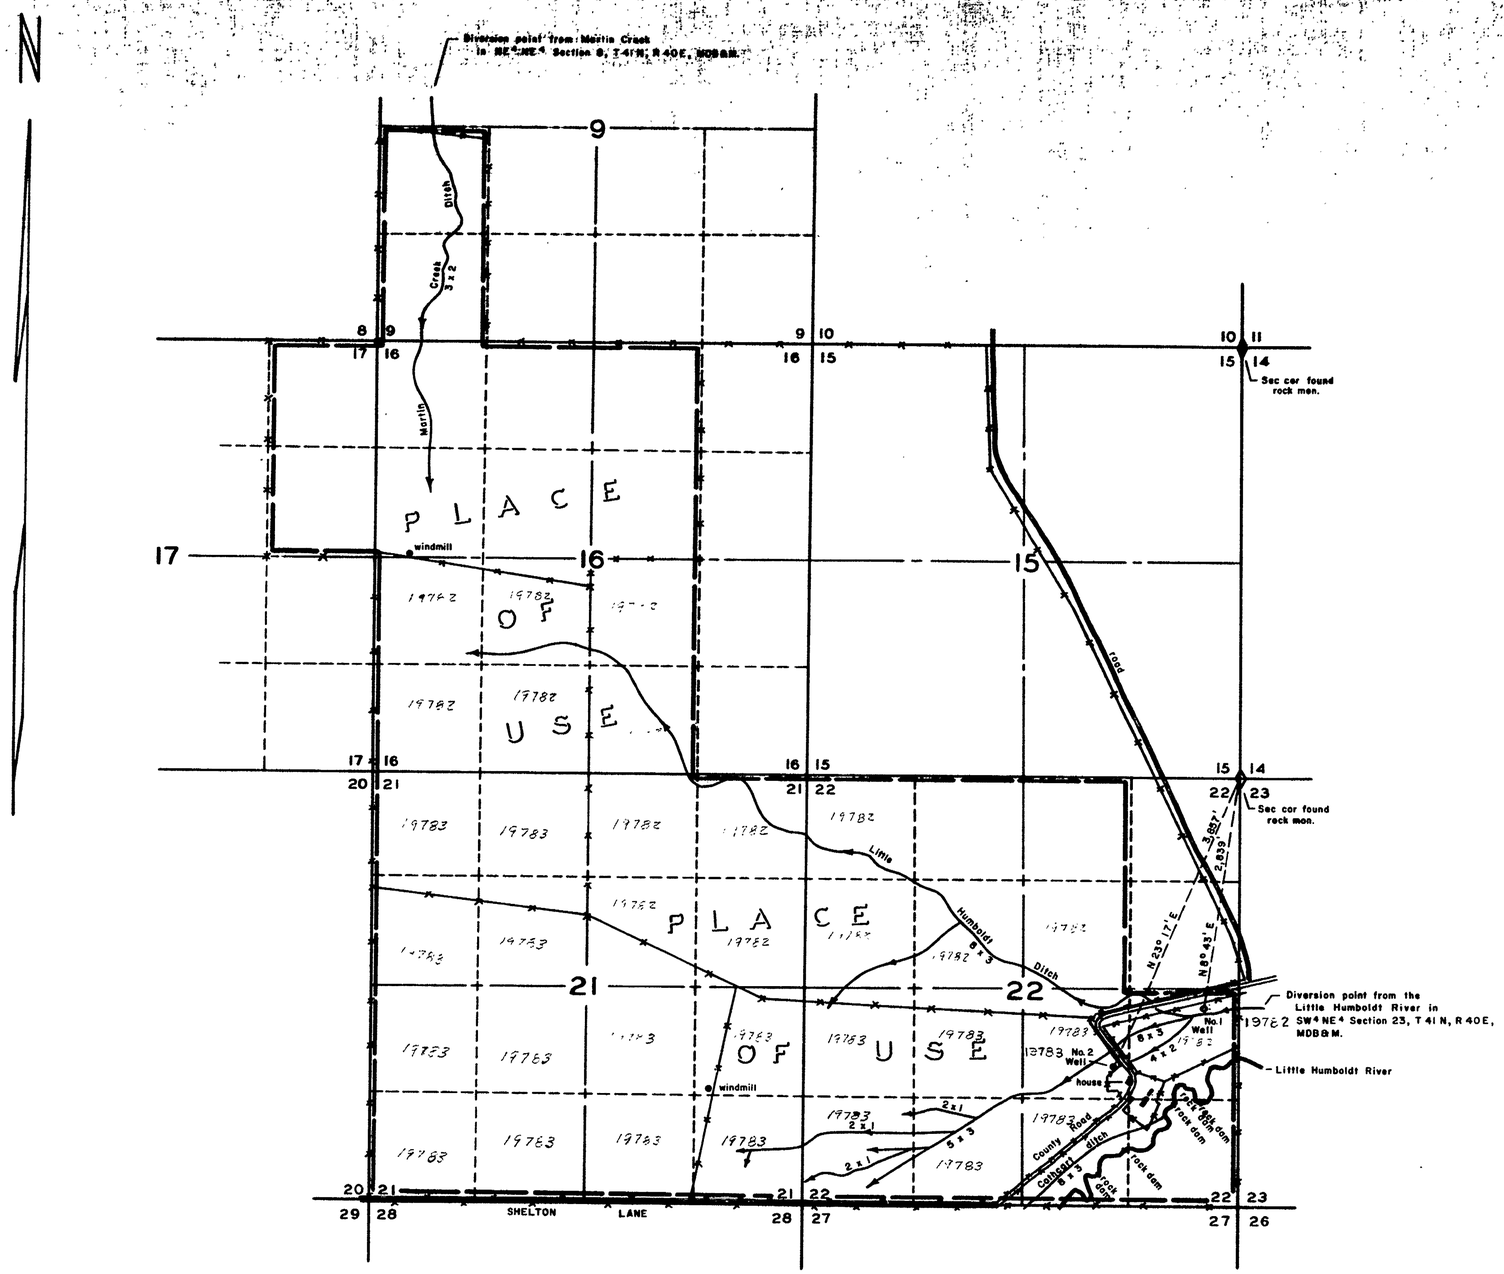

T 41 N, R 40 E, MDB&M.

STATE OF NEVADA
COUNTY OF HUMBOLDT SS

I, *William J. Newman*, being first duly sworn, depose and say that this map, consisting of one sheet, has been correctly drawn to the designated scale from field notes of a survey made by me between the *14th* day of *June*, and the *16th* day of *June*, *1961*; that it truly and correctly represents the location and extent of the proposed works used to divert water from *underground*, in *Humboldt* County, by *Quarter Circle Y Ranch, Inc.* for irrigation and domestic purposes. That the proposed point of diversion, the approximate location and size of the diverting channel, all reservoirs or basins, the location and names of all other works which will cross or connect with the proposed works, and the boundary of all lands, showing by 40-acre subdivisions the areas proposed to be irrigated, are fully and correctly designated thereon.

William J. Newman
State Water Right Surveyor

Subscribed and sworn to before me this *22nd* day of *August*, 19*61*

James A. Callahan
Notary Public in and for Humboldt County, Nevada.

My Commission Expires: February 8, 1963

SCALE 1" – 1000'

1000 500 0 1000 2000 3000

Bearing Reference – East Line Section 15, T 41 N, R 40 E, MDB&M. S 0° 05' E – G.L.O. Plat.

FILED
Sept. 12, 1961
STATE ENGINEER'S OFFICE

MAP
To Accompany Applications to Appropriate Water for Irrigation and Domestic Use by Quarter Circle Y Ranch, Inc. from Underground

24922 24921 19783, 19782 File Under