SEC. 5, T.20S, R62E. M.D.B.&M.

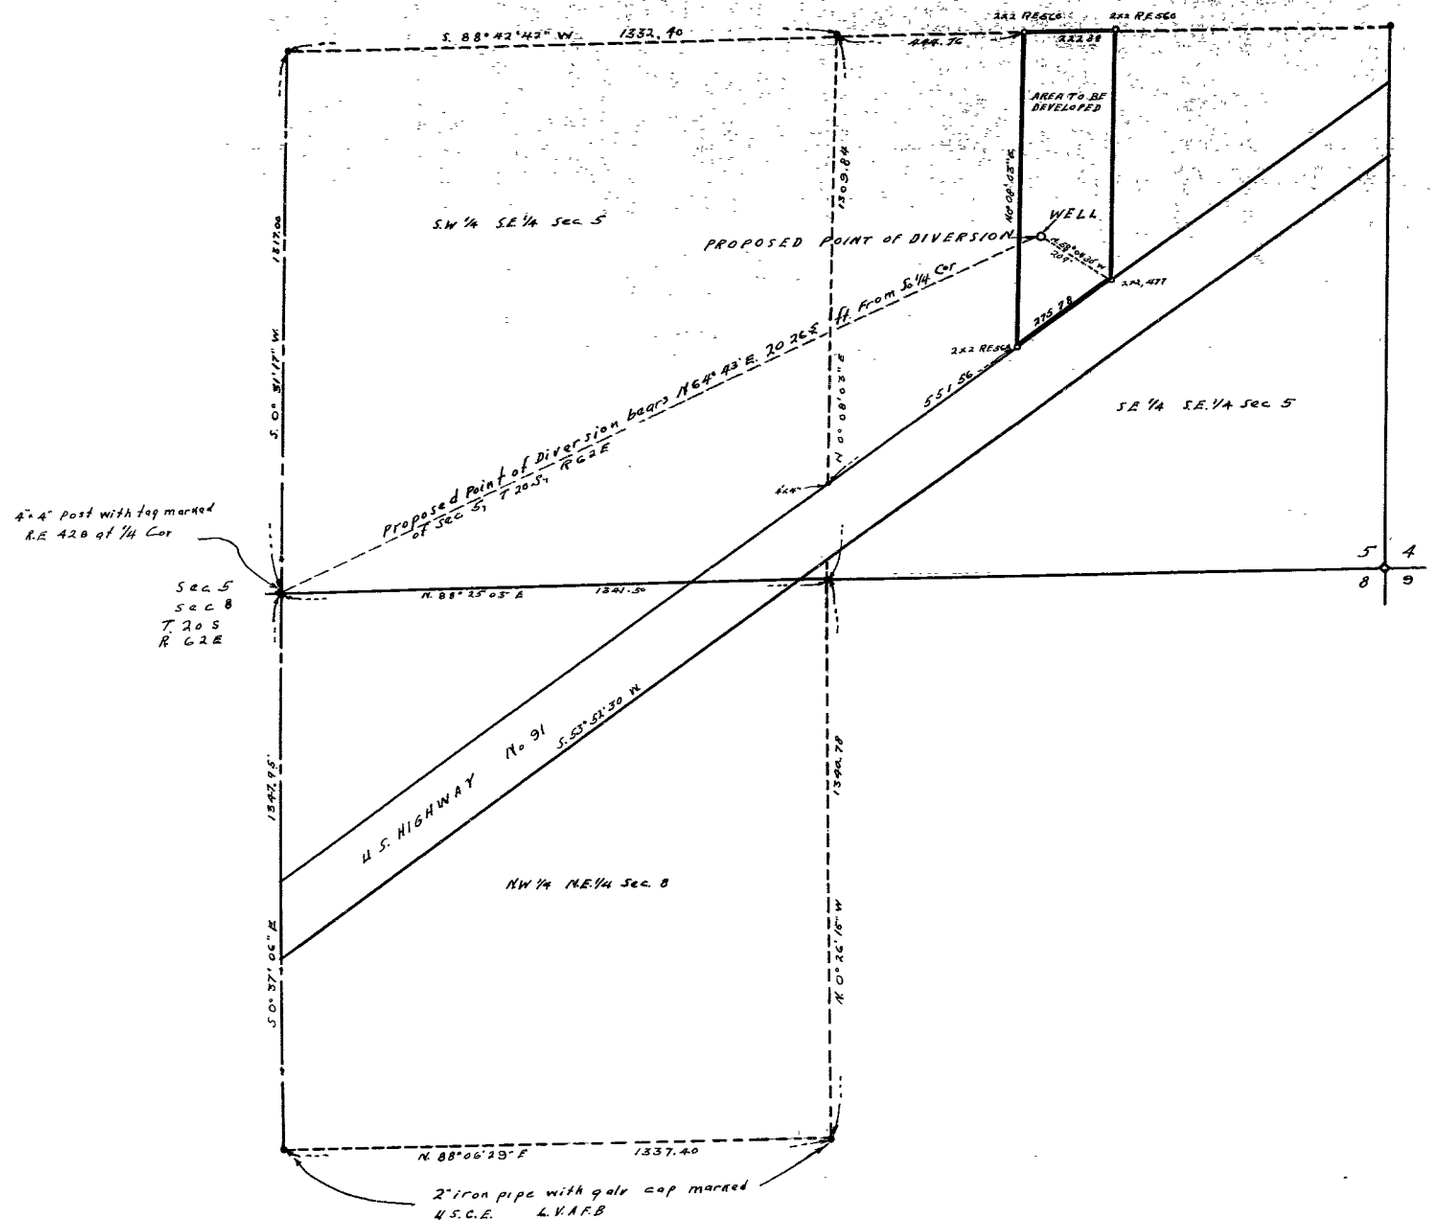

Basis of bearings & distances is Plat of Recorded Survey Page 9 File 1 Reg. Prof Engrs File, Office of County Recorder, Clark County, Nevada

STATE OF NEVADA
COUNTY OF CLARK } S.S.

I, L.A. Harris, being first duly sworn, depose and say that this map consisting of one sheet, has been correctly drawn to the designated scale from field notes of a survey made by me between the 6th day of April and the 8th day of April, 1961; that it truly and correctly represents the proposed location and extent of the works used to divert water from Las Vegas Artesian Basin in Clark County by Earl A. & Marjorie A. Evans for Commercial (Go-Cart Track & Recreation) purposes. That the point of diversion, the approximate location and size of the diverting channel, all reservoirs or basins, the location and names of all other works which will cross or connect with the proposed works, and the boundary of all lands, showing by 40 acre subdivisions the areas proposed to be used, are fully and correctly designated thereon.

L.A. Harris
STATE WATER RIGHT SURVEYOR

25th Subscribed and Sworn to before me this day of April, 1961

Raymond Cutler
NOTARY PUBLIC IN AND FOR CLARK COUNTY, NEVADA

My Commission Expires [illegible]

Scale: 1-1N.=200Ft

0 100 200 300 400 500 750 1000 FT.

OFFICE
STATE ENGINEER
1961 APR 28 PM 1 35

FILED
April 28, 1961
STATE ENGINEER'S OFFICE

N

MAP TO ACCOMPANY
APPLICATION
TO APPROPRIATE WATER
FOR
COMMERCIAL (Go Cart Track & Recreation)
BY
EARL A. EVANS & MARJORIE A. EVANS
FROM
LAS VEGAS ARTESIAN BASIN

19791