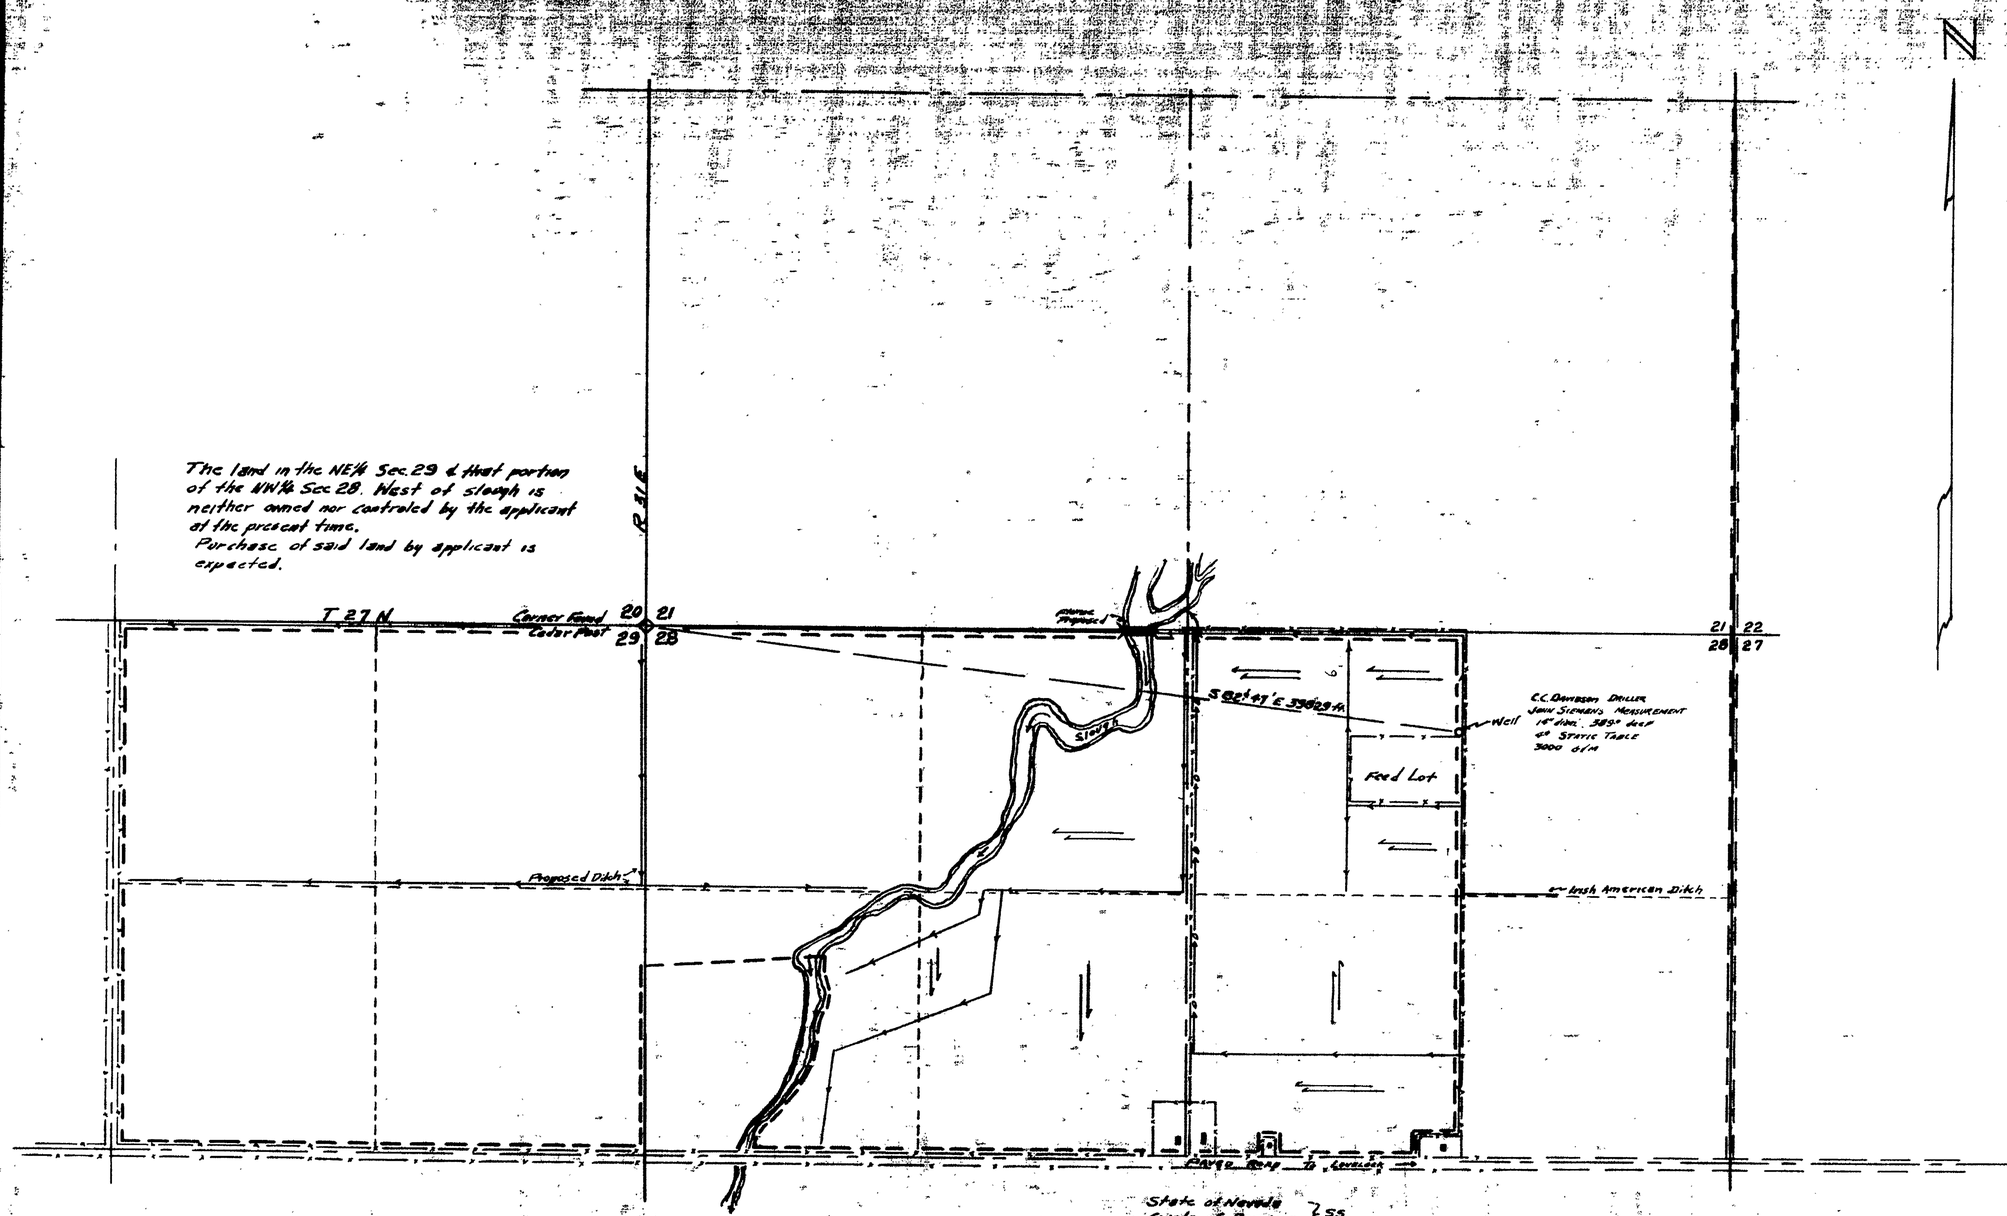

State of Nevada
County of Pershing } SS

I, Robert S. Leighton, being first duly sworn, depose and say that this map is drawn to the designated scale from field notes of a survey made under my supervision on May 19 & 20 1961. That it truly and correctly represents the works used to divert water from an underground source, in Pershing County, by W.U. Barnes, for irrigation purposes. That the proposed point of diversion, the location of diverting channels, the location and names of all other work which will be crossed or connected with the proposed works, are truly and correctly designated thereon.

[signature]
State Water Right Surveyor

Subscribed and sworn to before me this 20th day of June 1961

[signature]
Notary Public in and for Pershing County, Nevada
My Commission Expires October 19, 1961.

OFFICE
STATE ENGINEER
1961 JUL 6 [illegible]

FILED
July 6, 1961
STATE ENGINEER'S OFFICE

SCALE 1" - 400'

400 3 2 1 0 400 800 1200 1600

MAP
TO ACCOMPANY
APPLICATION TO APPROPRIATE
WATER FOR IRRIGATION
BY W.U. BARNES
FROM AN UNDERGROUND SOURCE

19792