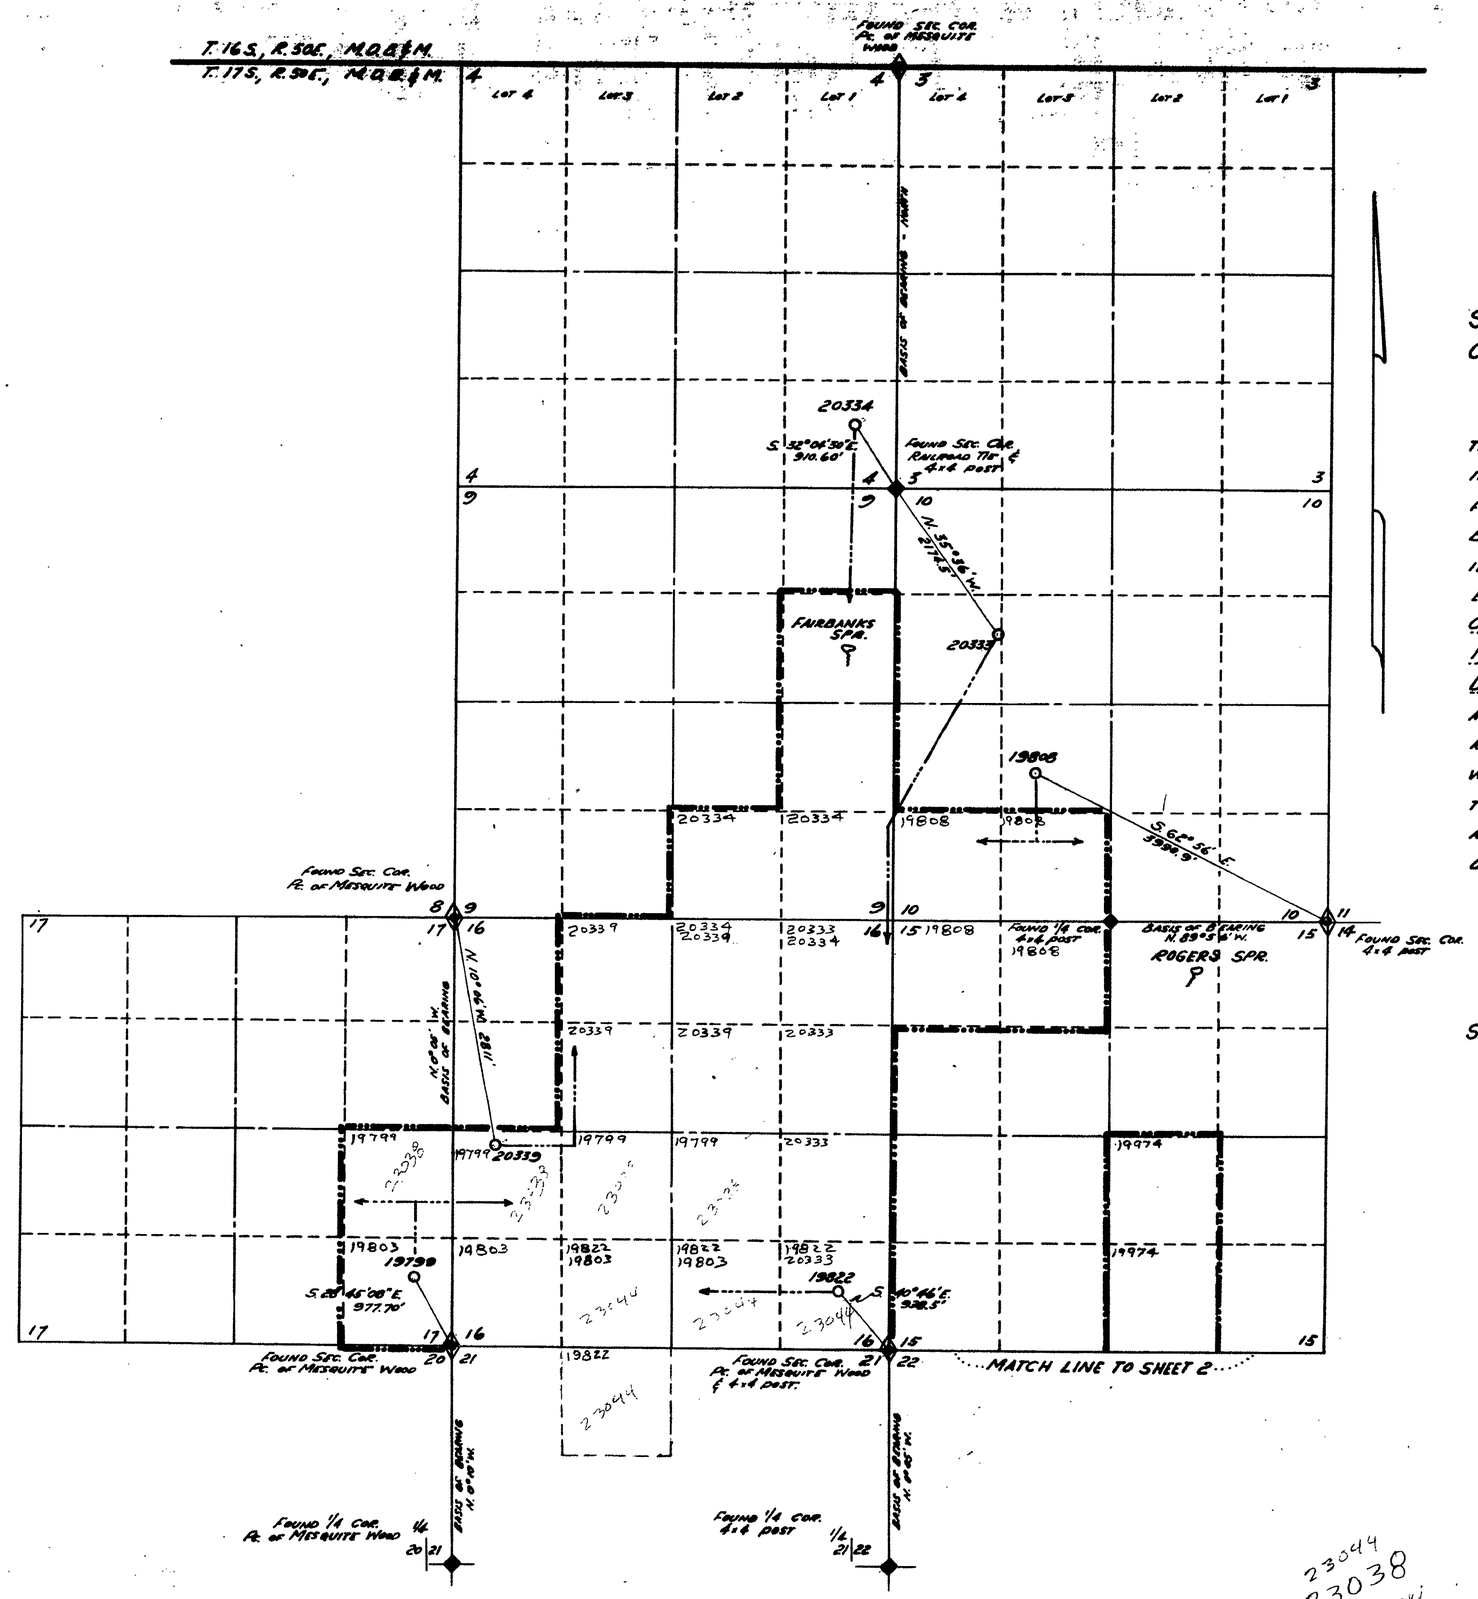

STATE OF NEVADA
COUNTY OF ORMSBY } S.S.

I, RICHARD M. BLACK, BEING FIRST DULY SWORN, DEPOSE AND SAY THAT THIS MAP CONSISTING OF 4 SHEETS, NUMBERED FROM 1 TO 4, INCLUSIVE, HAS BEEN CORRECTLY DRAWN TO THE DESIGNATED SCALE FROM FIELD NOTES OF A SURVEY, MADE UNDER MY SUPERVISION AND DIRECTION, BETWEEN THE 19TH DAY OF JUNE, AND 21ST DAY OF JUNE, 1962; THAT IT TRULY AND CORRECTLY REPRESENTS THE PROPOSED LOCATION AND EXTENT OF THE WORKS USED TO DIVERT WATER FROM UNDERGROUND, OLD CLAY PITS, CLAY PITS & SEVERAL UNNAMED SPRINGS IN NYE COUNTY, BY NYE COUNTY LAND CO., FOR IRRIGATION AND DOMESTIC PURPOSES. THAT THE PROPOSED POINTS OF DIVERSION, THE APPROXIMATE LOCATION AND SIZE OF THE DIVERTING CHANNEL, ALL RESERVOIRS OR BASINS, THE LOCATION AND NAMES OF ALL OTHER WORKS WHICH WILL CROSS BY OR CONNECT WITH THE PROPOSED WORKS, AND THE BOUNDARY OF ALL LANDS, SHOWING BY 40-ACRE SUBDIVISIONS THE AREAS PROPOSED TO BE IRRIGATED, ARE FULLY AND CORRECTLY DESIGNATED THEREON.

Richard M. Black
STATE WATER RIGHT SURVEYOR

SUBSCRIBED AND SWORN TO BEFORE ME THIS 6th DAY OF AUGUST, 1962.

Mrs. Hilda Sherwood
NOTARY PUBLIC IN AND FOR ORMSBY COUNTY, NEVADA.
My Commission Expires June [illegible], 19[illegible]

FILED
August 6, 1962
STATE ENGINEER'S OFFICE

23044
23038
Ref. [illegible]

MAP TO ACCOMPANY APPLICATION TO APPROPRIATE WATER FROM UNDERGROUND, CLAY PITS & UNNAMED SPRINGS FOR IRRIGATION & DOMESTIC BY NYE COUNTY LAND CO.

23280 23044 19803 19974 19808 19822 20333 20334 20339 File Under 19799