T. 17 S., R. 50 E., M.D.B. & M.

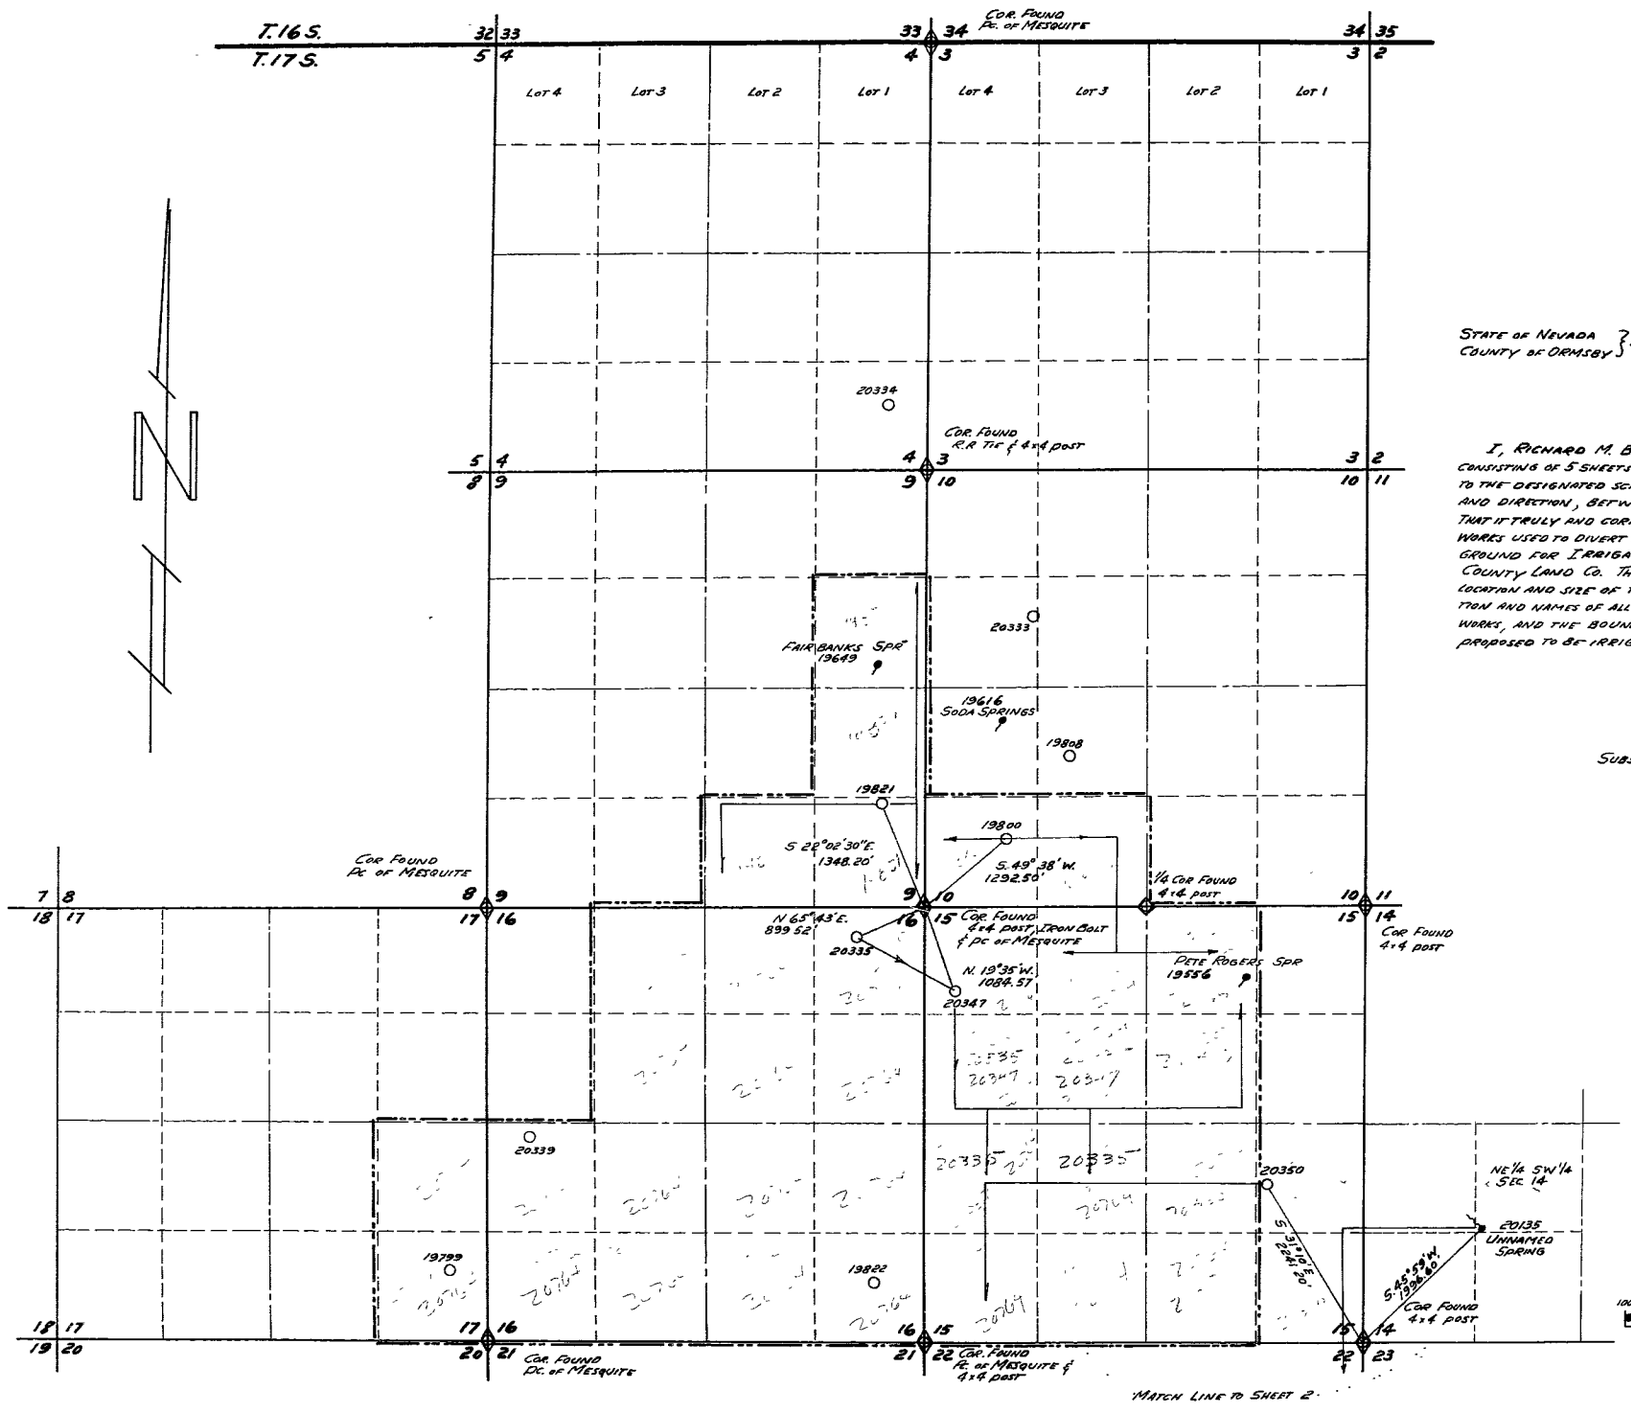

STATE OF NEVADA }
COUNTY OF ORMSBY } SS.

I, RICHARD M. BLACK, BEING FIRST DULY SWORN, DEPOSE AND SAY THAT THIS MAP, CONSISTING OF 5 SHEETS, NUMBERED FROM 1 TO 5, INCLUSIVE, HAS BEEN CORRECTLY DRAWN TO THE DESIGNATED SCALE FROM FIELD NOTES OF A SURVEY MADE UNDER MY SUPERVISION AND DIRECTION, BETWEEN THE 28TH DAY OF FEBRUARY, AND THE 3RD DAY OF MARCH, 1963; THAT IT TRULY AND CORRECTLY REPRESENTS THE PROPOSED LOCATION AND EXTENT OF THE WORKS USED TO DIVERT WATER FROM UNNAMED SPRING, DEVILS HOLE, AND UNDERGROUND FOR IRRIGATION AND DOMESTIC PURPOSES IN NYE COUNTY, BY NYE COUNTY LAND CO. THAT THE PROPOSED POINT OF DIVERSION, THE APPROXIMATE LOCATION AND SIZE OF THE DIVERTING CHANNEL, ALL RESERVOIRS OR BASINS, THE LOCATION AND NAMES OF ALL OTHER WORKS WHICH WILL CROSS OR CONNECT WITH THE PROPOSED WORKS, AND THE BOUNDARY OF ALL LANDS, SHOWING BY 40-ACRE SUBDIVISIONS THE AREAS PROPOSED TO BE IRRIGATED, ARE FULLY AND CORRECTLY DESIGNATED THEREON.

Richard M. Black
STATE WATER RIGHT SURVEYOR

SUBSCRIBED AND SWORN TO BEFORE ME THIS 13TH DAY OF MARCH, 1963.

Mrs. Hilda Sherwood
NOTARY PUBLIC IN AND FOR ORMSBY COUNTY, NEVADA.

NOTE:
THE BASIS OF BEARING ON ALL TIES IS THOSE SHOWN ON THE APPROVED GOVERNMENT TOWNSHIP PLATS.

March 13, 1963

MAP TO ACCOMPANY APPLICATION TO APPROPRIATE WATER FROM UNNAMED SPRING, DEVILS HOLE & UNDERGROUND FOR IRRIGATION & DOMESTIC BY NYE COUNTY LAND CO.

23301 23713

23237 23037 23039 20764 20350 20347 20335 20135 19821 19800 File under